


Elevations

Version 2 - 6/12/2023
Drawing Status

For Construction

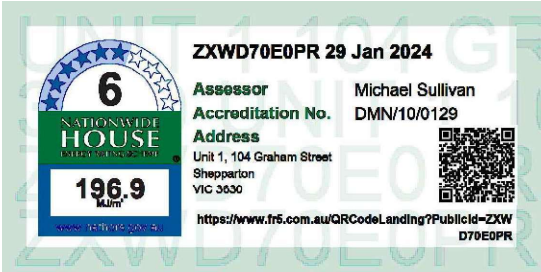

CLIENT
Sessions Builders

PROJECT
Proposed Unit Development
Lot 5, No.104 Graham Street
Shepparton VIC 3630.

DATE
September 2023

DRAWN
B. Saunders

DESIGN
Client

CHECKED
B. Mactier

SCALE
1:100 @ A3 Sheet

1:100 1m 2m 3m 4m

REGISTRATION NUMBERS
VIC CDP-AD56576

DRAWING TITLE
Elevations - Unit 1

SHEET NUMBER
WD5 of 58

JOB NUMBER
24639


Bruce Mactier & Associates P/L trading as




BRUCE MACTIER
BUILDING DESIGNERS
WE BUILD ON YOUR IDEAS

Level 2, 4 Welsford St, Shepparton
11-13 Sydney St, Kilmore


(03) 58 221 255
admin@brucemactier.com
www.brucemactier.com.au

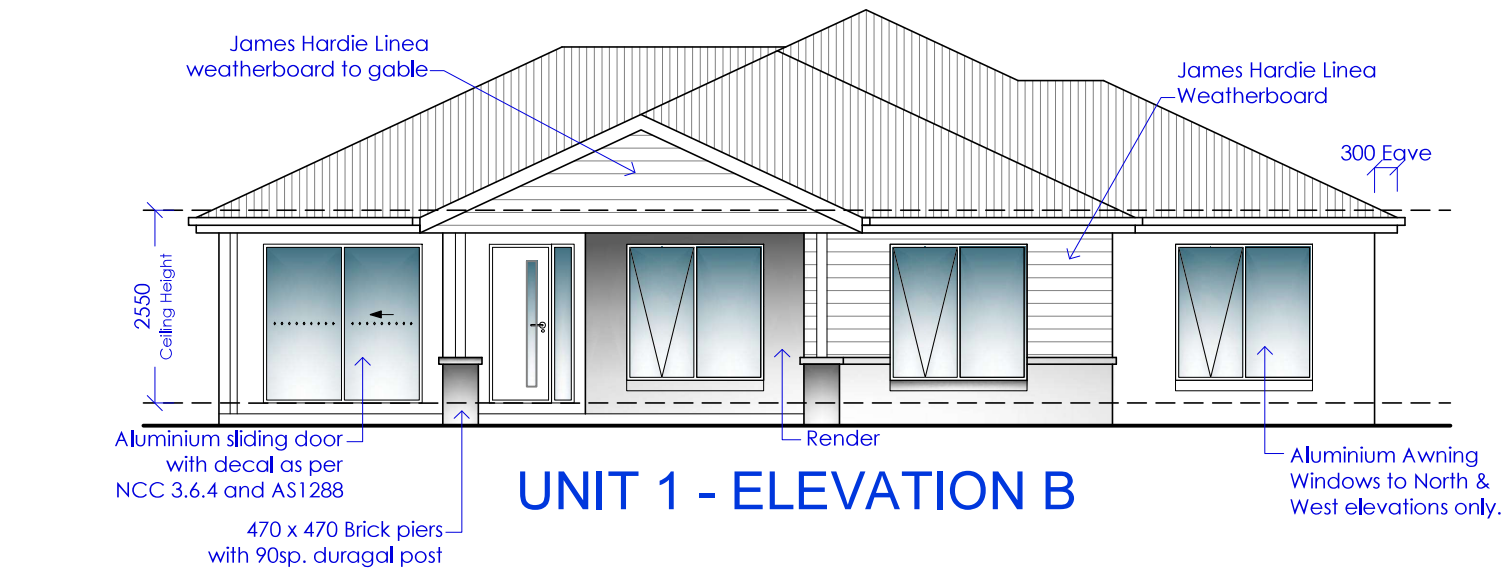


UNIT 1 - ELEVATION B

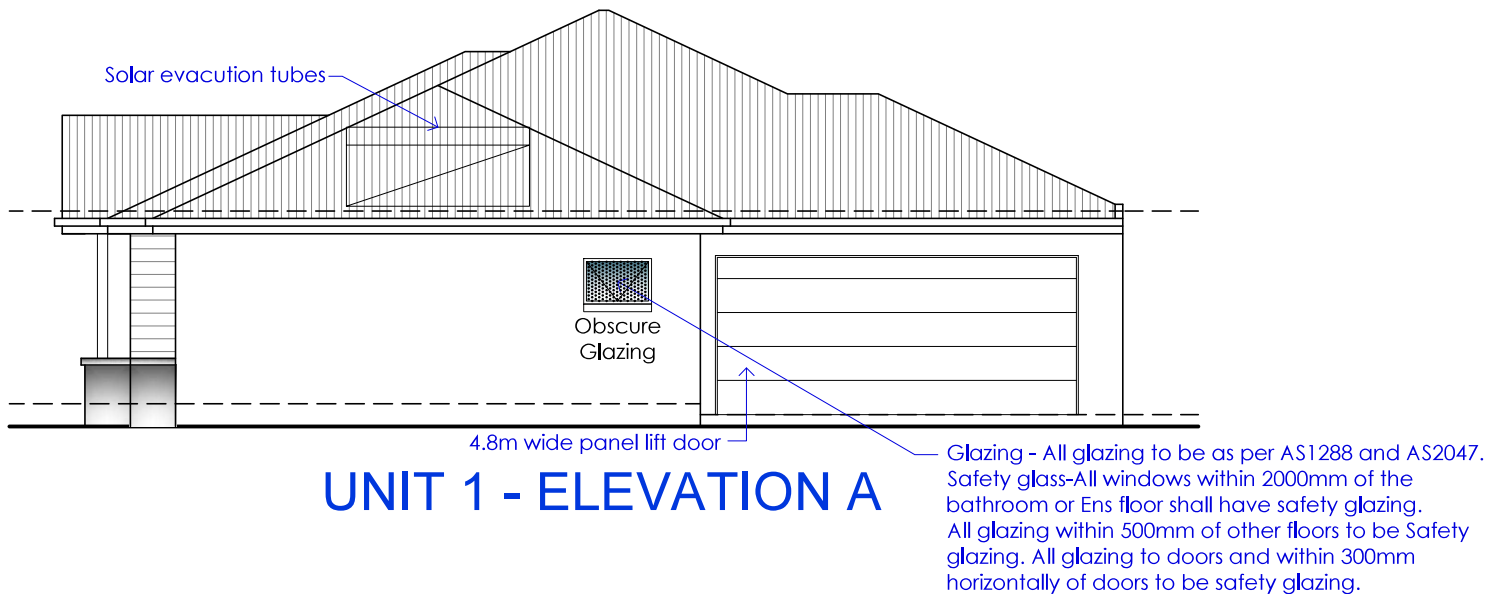

UNIT 1 - ELEVATION A

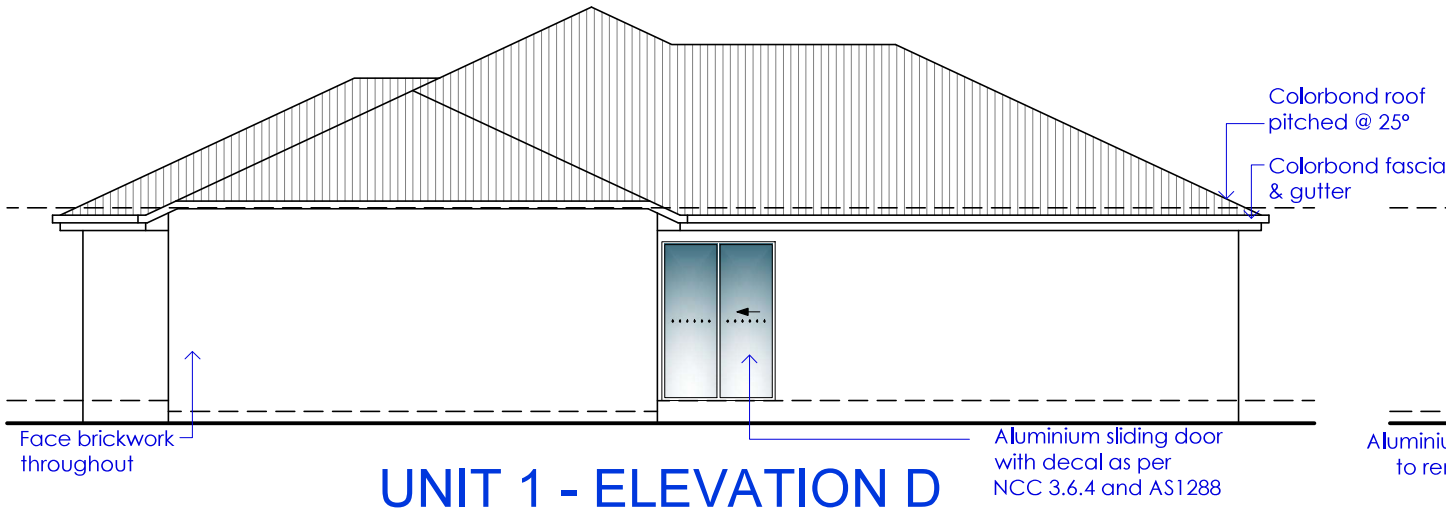

UNIT 1 - ELEVATION D

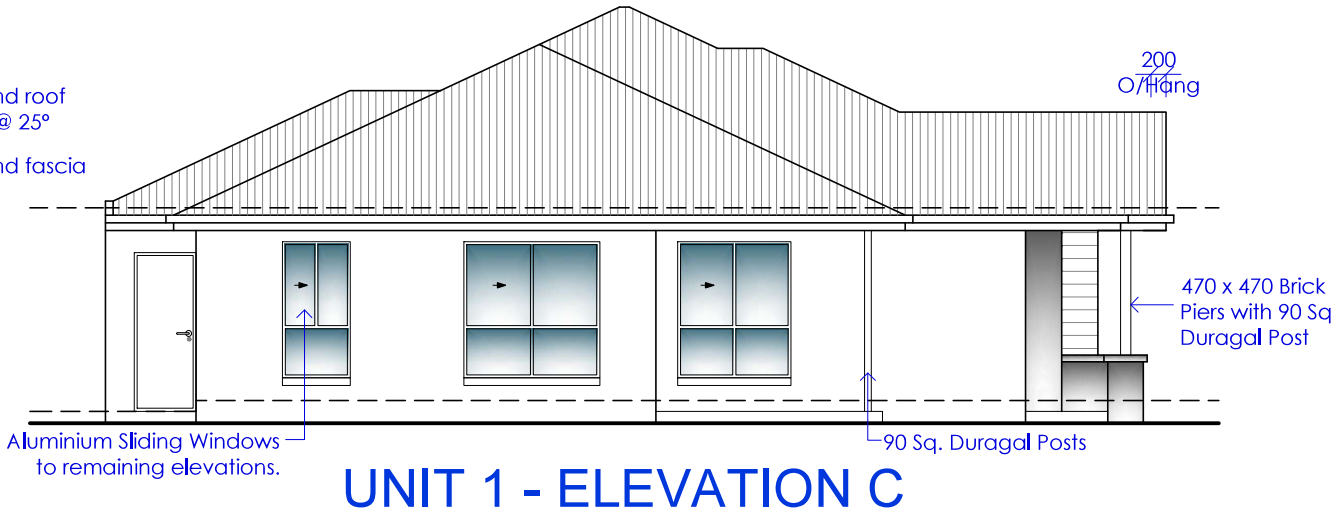

UNIT 1 - ELEVATION C

Elevations

Version 2 - 6/12/2023

Drawing Status

For Construction

CLIENT
Sessions Builders

PROJECT
Proposed Unit Development
Lot 5, No.104 Graham Street
Shepparton VIC 3630.

DATE
September 2023

DRAWN
B. Saunders

DESIGN
Client

CHECKED
B. Mactier

SCALE
1:100 @ A3 Sheet

1:100 1m 2m 3m 4m

REGISTRATION NUMBERS
VIC CDP-AD56576

DRAWING TITLE
Elevations - Unit 2 & 4

SHEET NUMBER
WD10 of 58

JOB NUMBER
24639


Bruce Mactier & Associates P/L trading as




BRUCE MACTIER
BUILDING DESIGNERS
WE BUILD ON YOUR IDEAS

Level 2, 4 Welsford St, Shepparton
11-13 Sydney St, Kilmore


(03) 58 221 255
admin@brucemactier.com
www.brucemactier.com.au

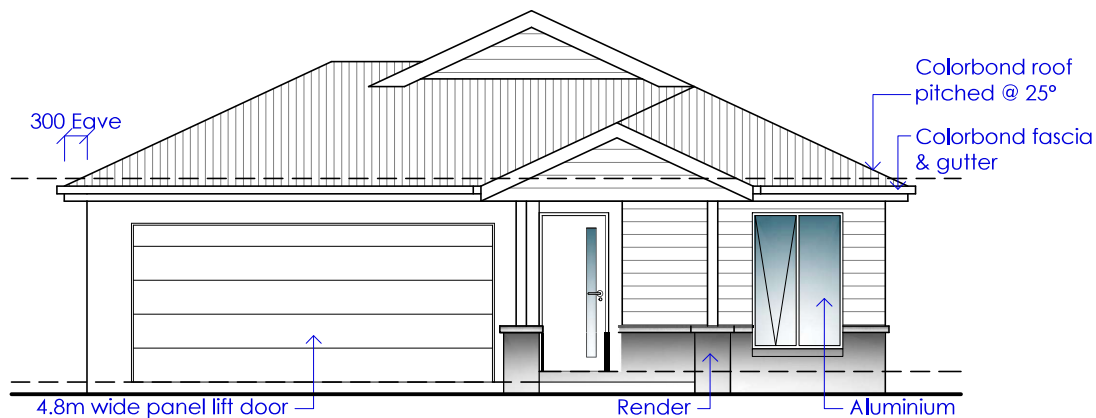


UNIT 2 & 4 - ELEVATION A

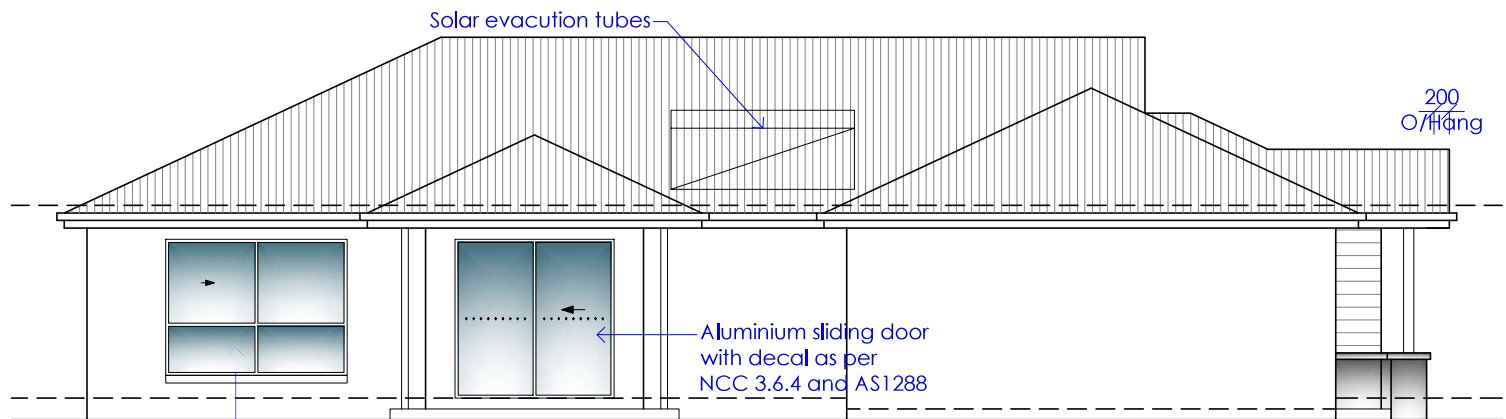


UNIT 2 & 4 - ELEVATION B

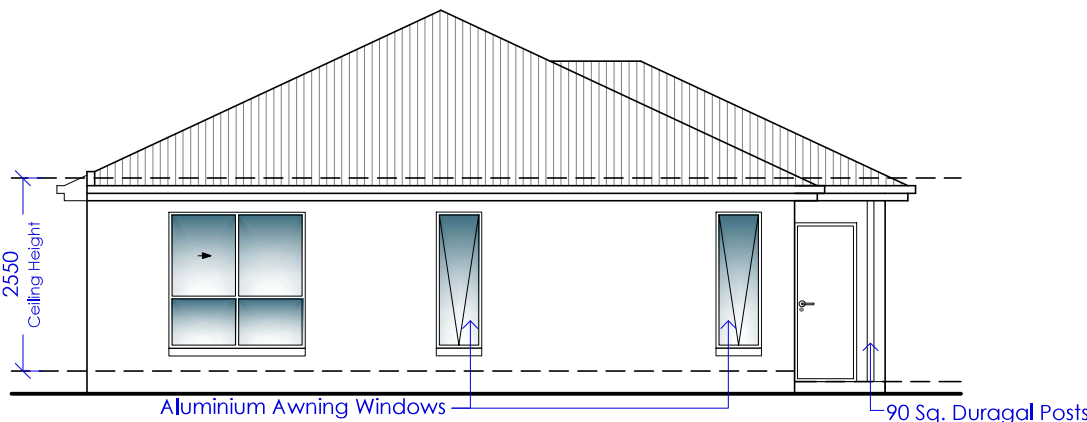



UNIT 2 & 4 - ELEVATION C

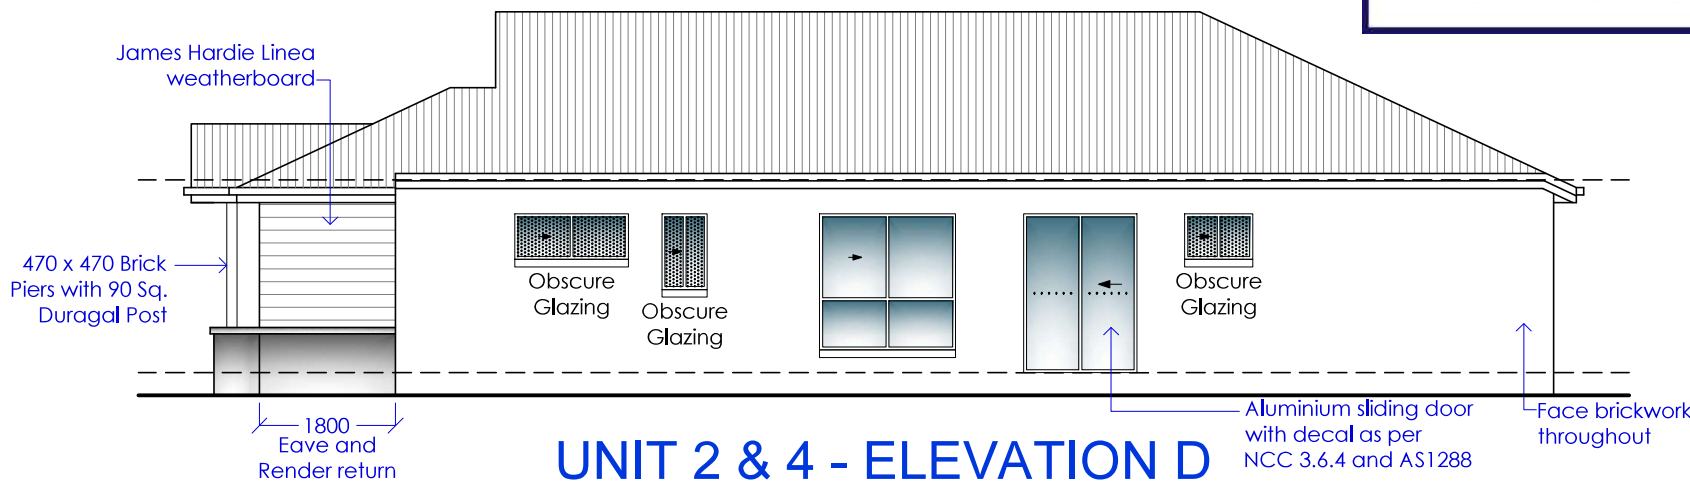


UNIT 2 & 4 - ELEVATION D

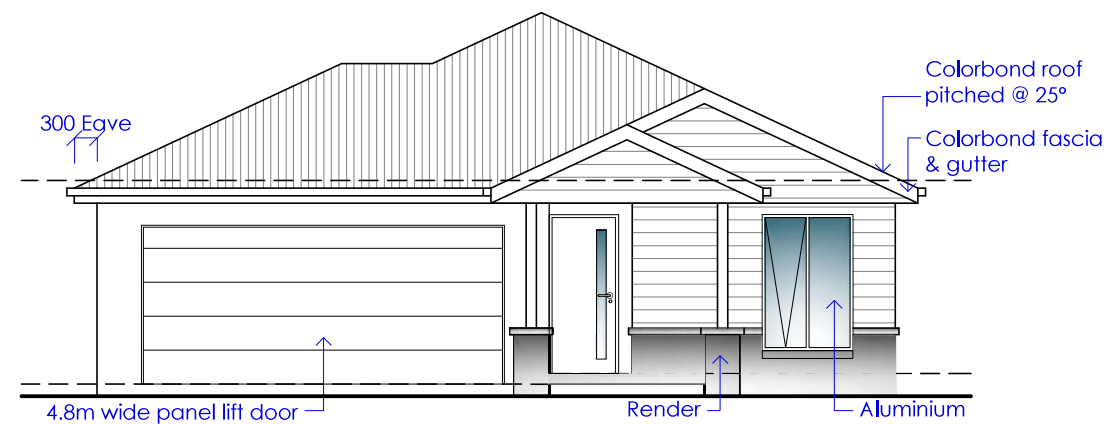


UNIT 3 - ELEVATION A

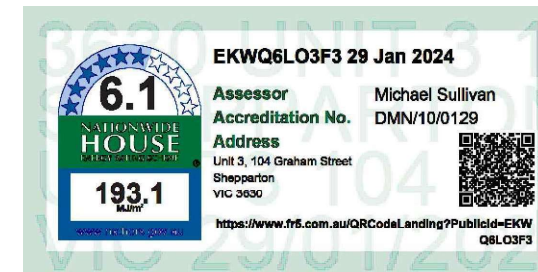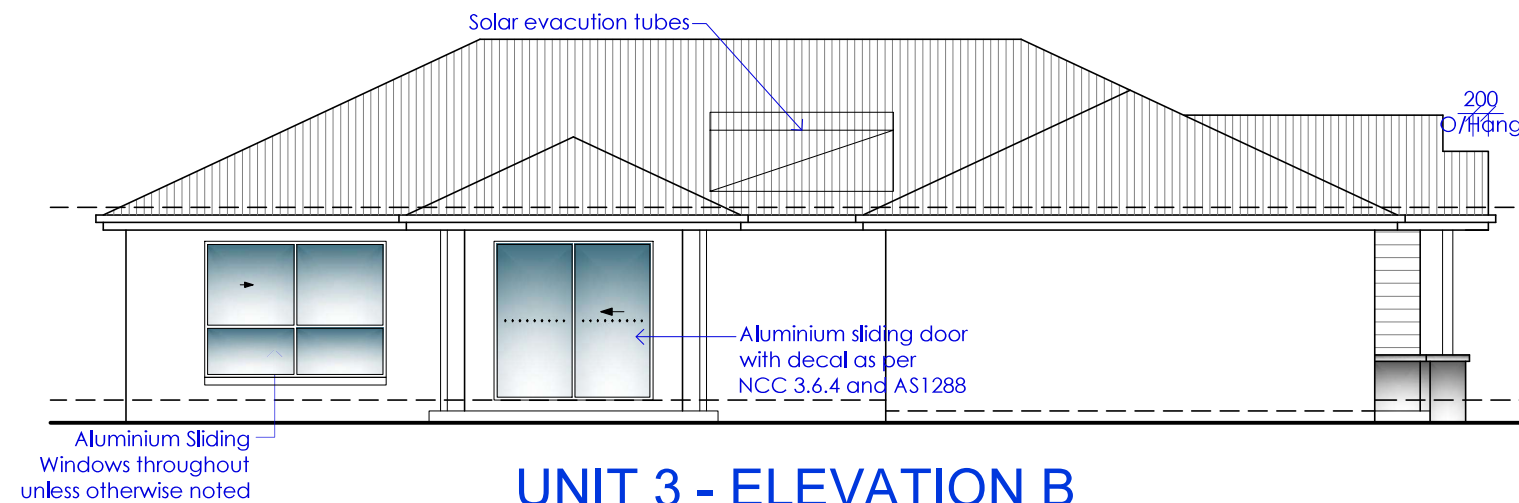

UNIT 3 - ELEVATION B

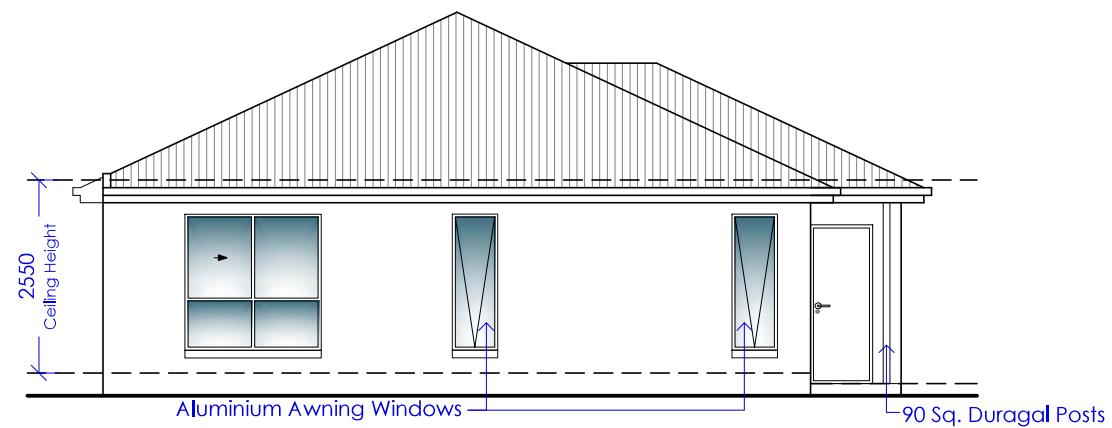

UNIT 3 - ELEVATION C

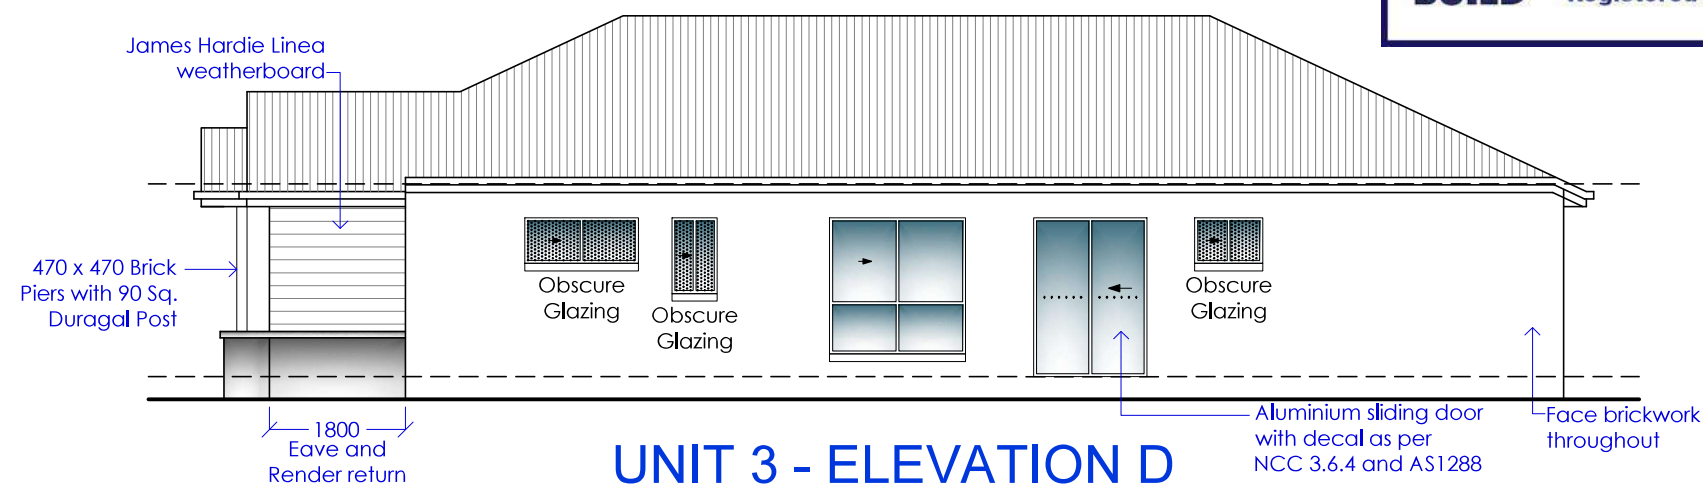

UNIT 3 - ELEVATION D

Elevations

Version 2 - 6/12/2023

Drawing Status

For Construction

CLIENT
Sessions Builders

PROJECT
Proposed Unit Development
Lot 5, No.104 Graham Street
Shepparton VIC 3630.

DATE
September 2023

DRAWN
B. Saunders

DESIGN
Client

CHECKED
B. Mactier

SCALE
1:100 @ A3 Sheet

1:100 1m 2m 3m 4m

REGISTRATION NUMBERS
VIC CDP-AD56576

DRAWING TITLE
Elevations - Unit 3

SHEET NUMBER
WD12 of 58

JOB NUMBER
24639






Bruce Mactier & Associates P/L trading as



BRUCE MACTIER
BUILDING DESIGNERS
WE BUILD ON YOUR IDEAS

Level 2, 4 Welsford St, Shepparton
11-13 Sydney St, Kilmore

(03) 58 221 255
admin@brucemactier.com
www.brucemactier.com.au

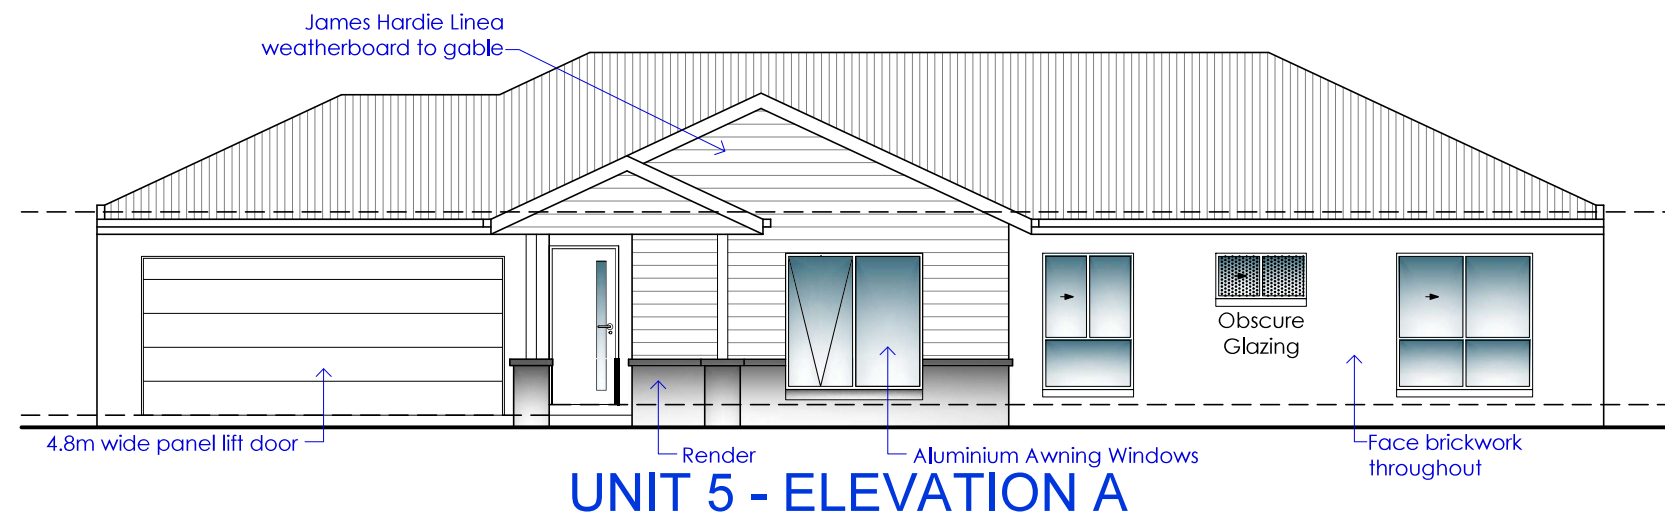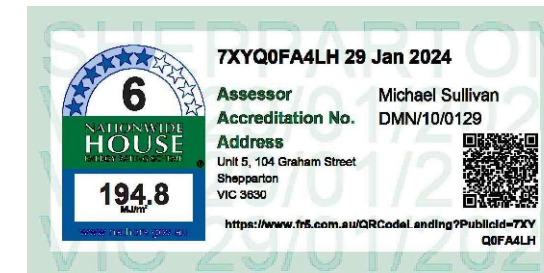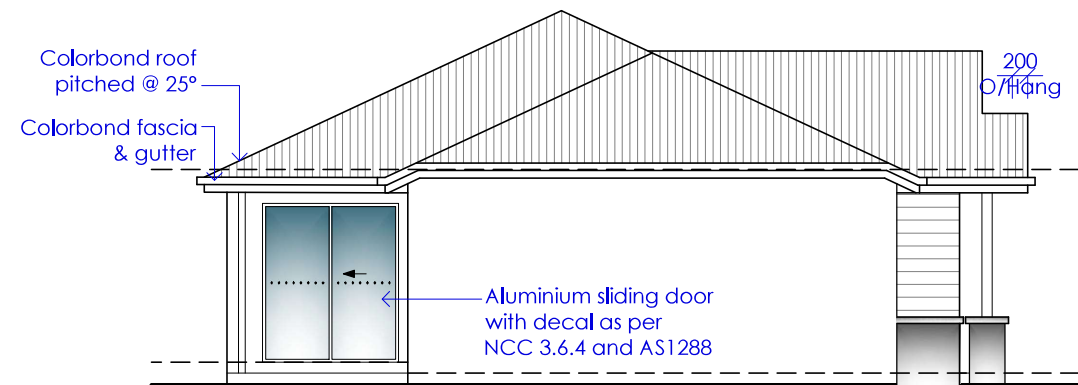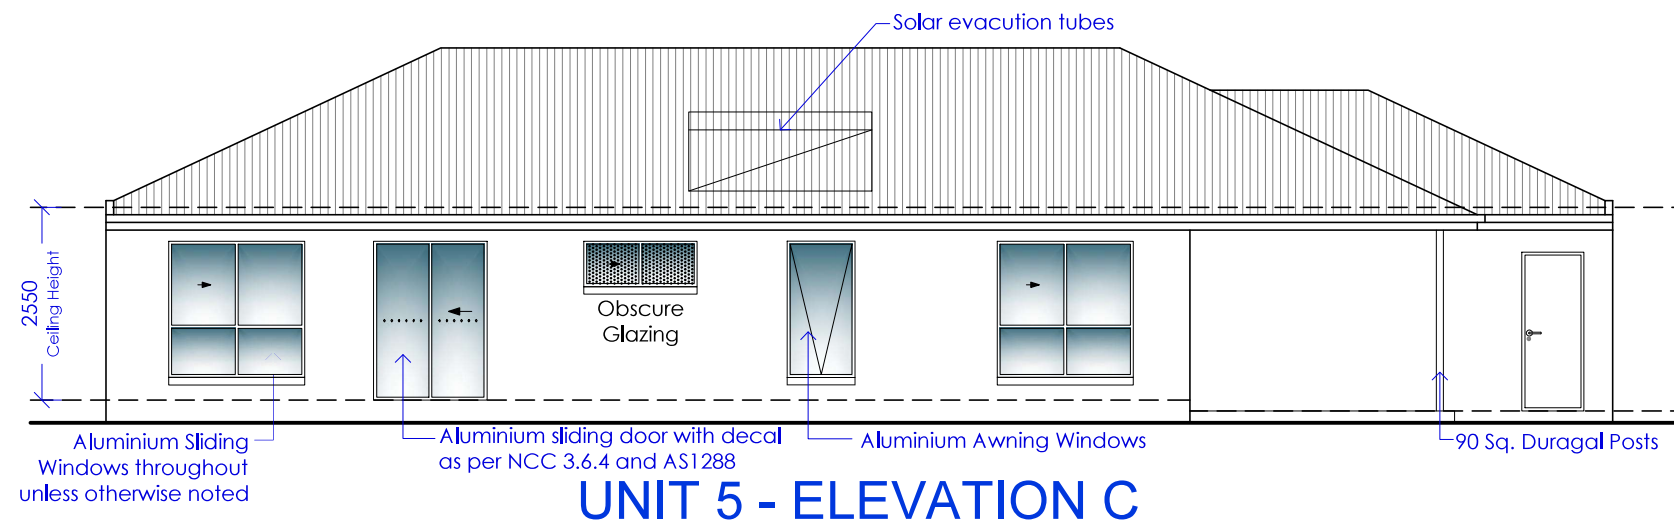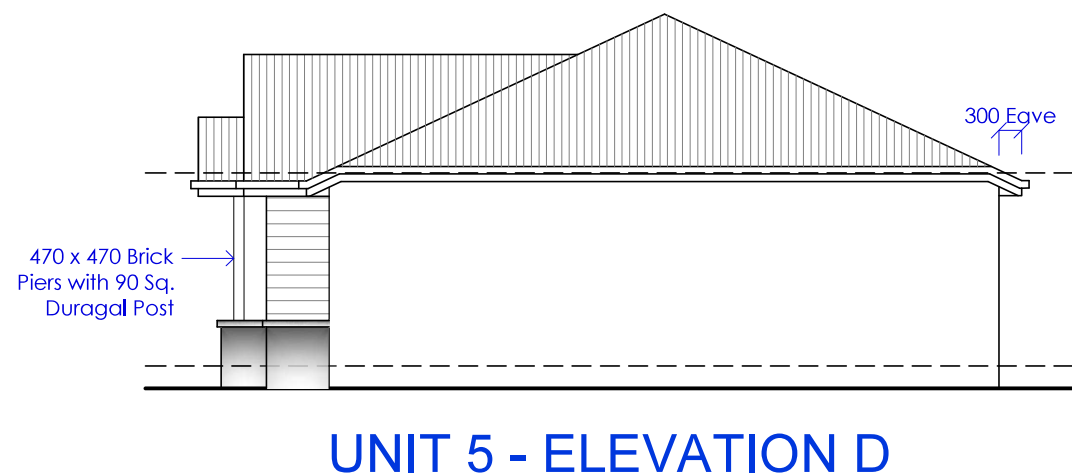

Elevations

Version 2 - 6/12/2023
Drawing Status

For Construction

CLIENT
Sessions Builders

PROJECT
Proposed Unit Development
Lot 5, No.104 Graham Street
Shepparton VIC 3630.

DATE
September 2023

DRAWN
B. Saunders

DESIGN
Client

CHECKED
B. Mactier

SCALE
1:100 @ A3 Sheet

1:100 1m 2m 3m 4m


REGISTRATION NUMBERS
VIC CDP-AD56576

DRAWING TITLE
Elevations - Unit 5

SHEET NUMBER
WD17 of 58


JOB NUMBER
24639

Bruce Mactier & Associates P/L trading as

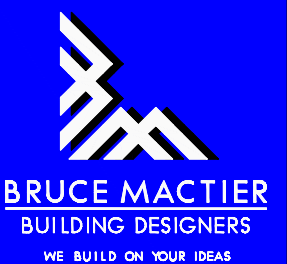


Level 2, 4 Welford St, Shepparton
11-13 Sydney St, Kilmore


(03) 58 221 255
admin@brucemactier.com
www.brucemactier.com.au

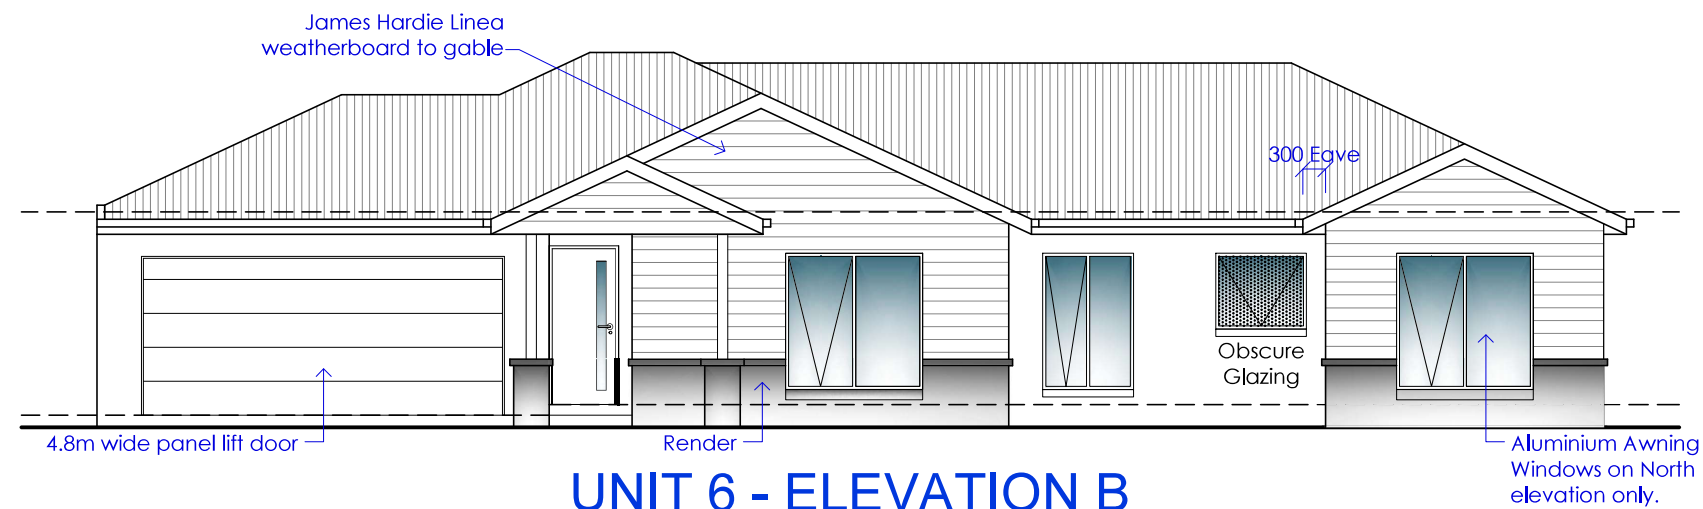


UNIT 6 - ELEVATION B

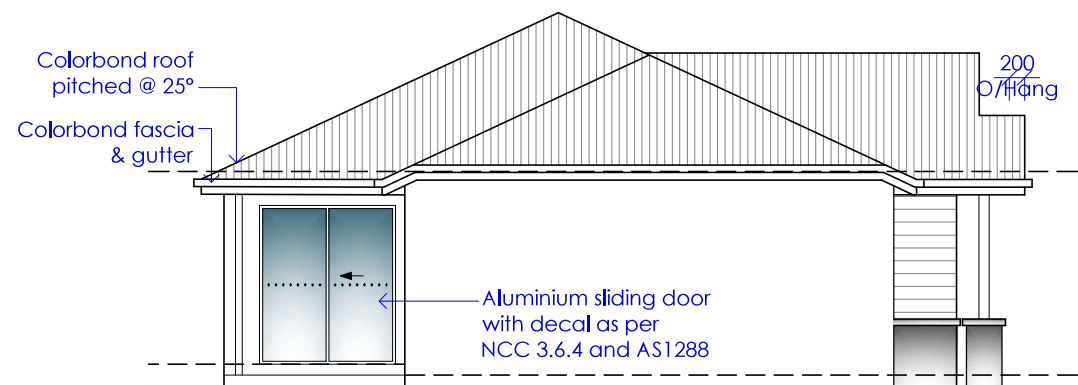

UNIT 6 - ELEVATION C

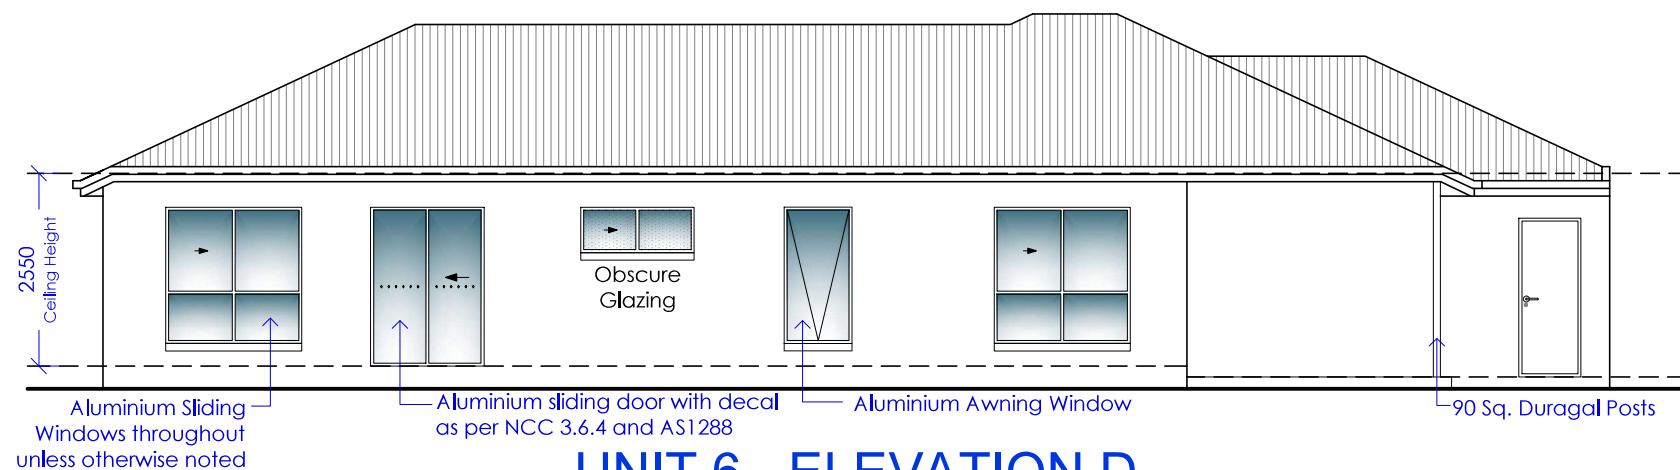

UNIT 6 - ELEVATION D

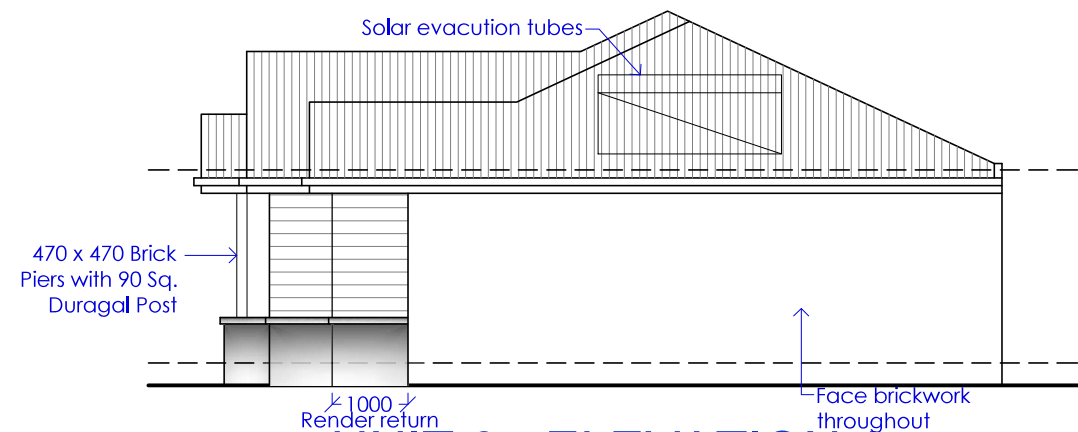

UNIT 6 - ELEVATION A



Elevations

Version 2 - 6/12/2023

Drawing Status

For Construction

CLIENT
Sessions Builders

PROJECT
Proposed Unit Development
Lot 5, No.104 Graham Street
Shepparton VIC 3630.

DATE
September 2023

DRAWN
B. Saunders

DESIGN
Client

CHECKED
B. Mactier

SCALE
1:100 @ A3 Sheet

1:100 1m 2m 3m 4m

REGISTRATION NUMBERS
VIC CDP-AD56576

DRAWING TITLE
Elevations - Unit 6

SHEET NUMBER
WD22 of 58

JOB NUMBER
24639

Bruce Mactier & Associates P/L trading as








BRUCE MACTIER
BUILDING DESIGNERS
WE BUILD ON YOUR IDEAS

Level 2, 4 Welsford St, Shepparton
11-13 Sydney St, Kilmore

(03) 58 221 255
admin@brucemactier.com
www.brucemactier.com.au



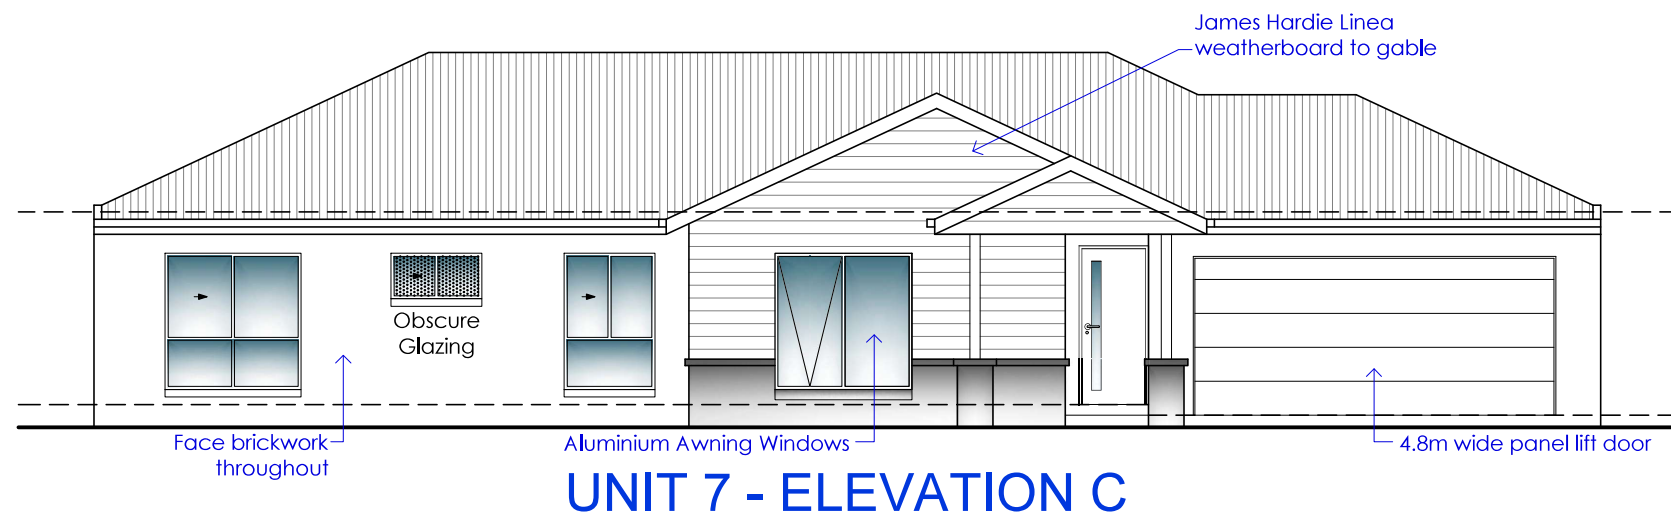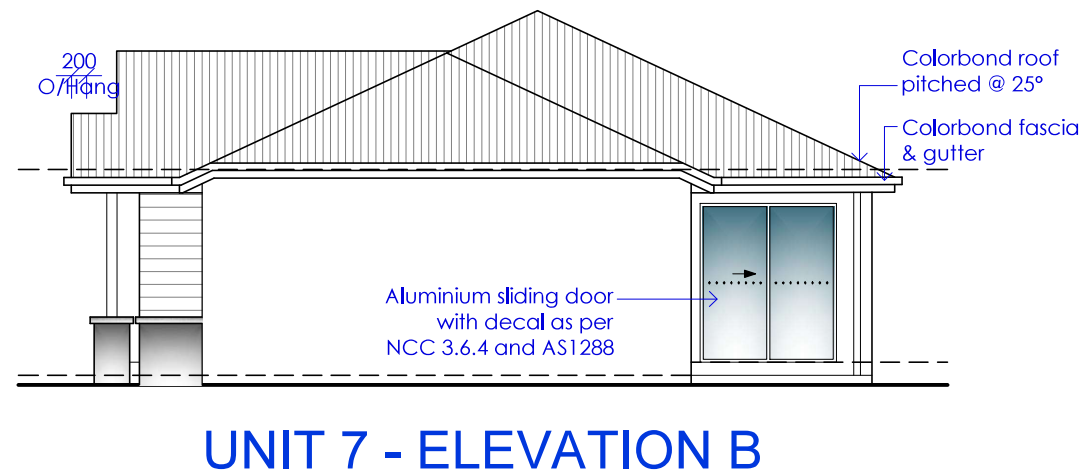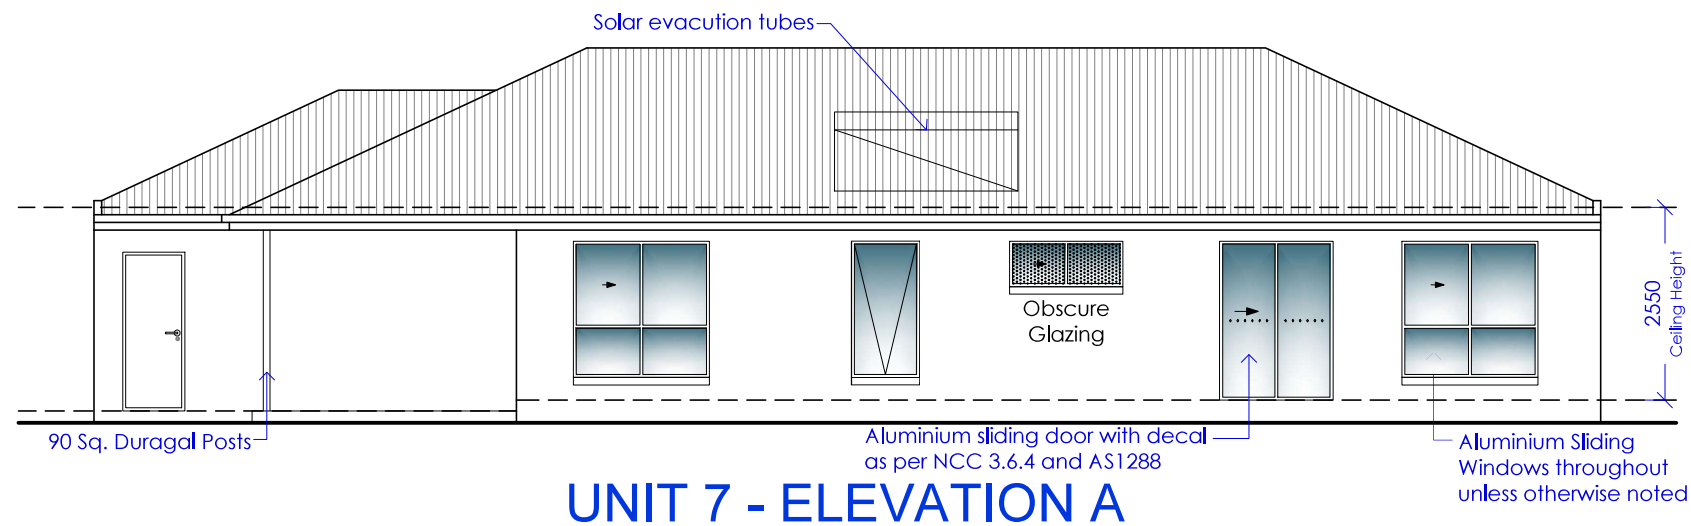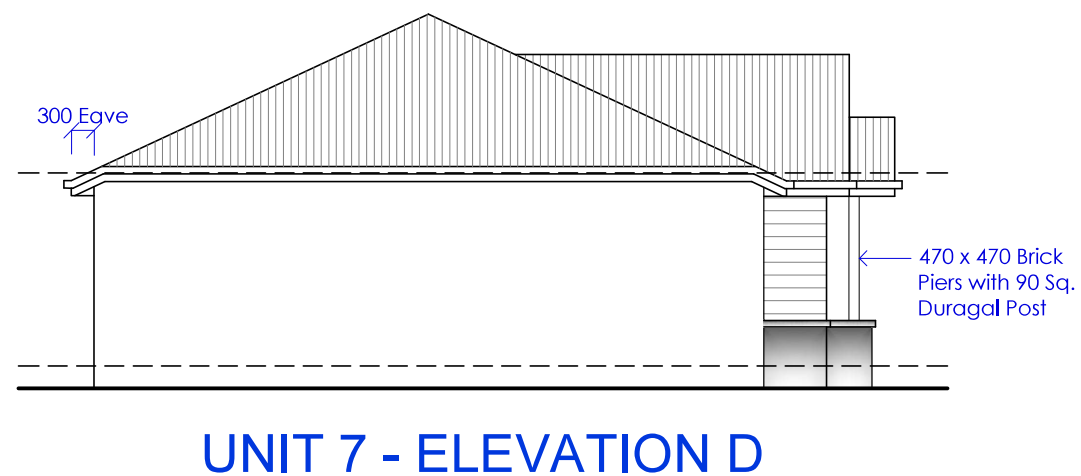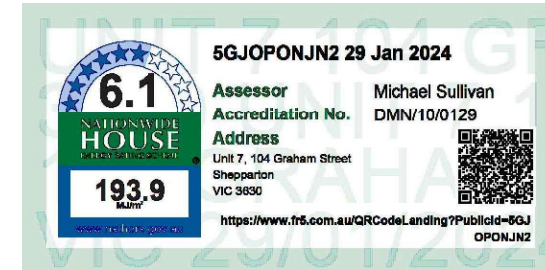

Elevations

Version 2 - 6/12/2023
Drawing Status

For Construction

CLIENT
Sessions Builders

PROJECT
Proposed Unit Development
Lot 5, No.104 Graham Street
Shepparton VIC 3630.

DATE
September 2023

DRAWN
B. Saunders

DESIGN
Client

CHECKED
B. Mactier

SCALE
1:100 @ A3 Sheet

1:100 1m 2m 3m 4m

REGISTRATION NUMBERS
VIC CDP-AD56576

DRAWING TITLE
Elevations - Unit 7

SHEET NUMBER
WD27 of 58

JOB NUMBER
24639

Bruce Mactier & Associates P/L trading as








BRUCE MACTIER
BUILDING DESIGNERS
WE BUILD ON YOUR IDEAS

Level 2, 4 Welsford St, Shepparton
11-13 Sydney St, Kilmore

(03) 58 221 255
admin@brucemactier.com
www.brucemactier.com.au



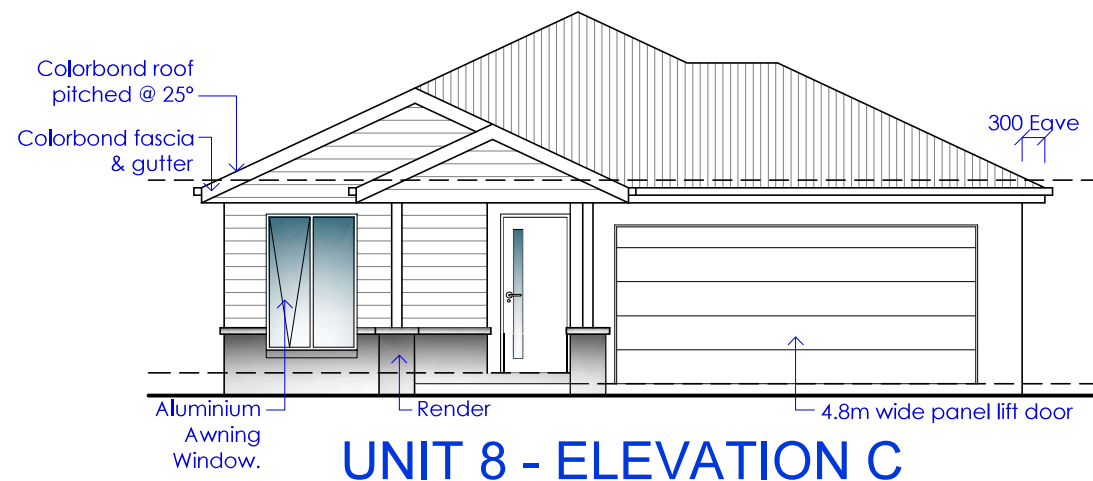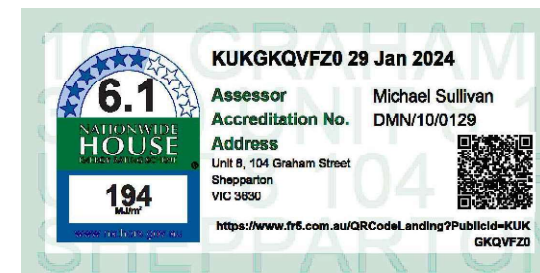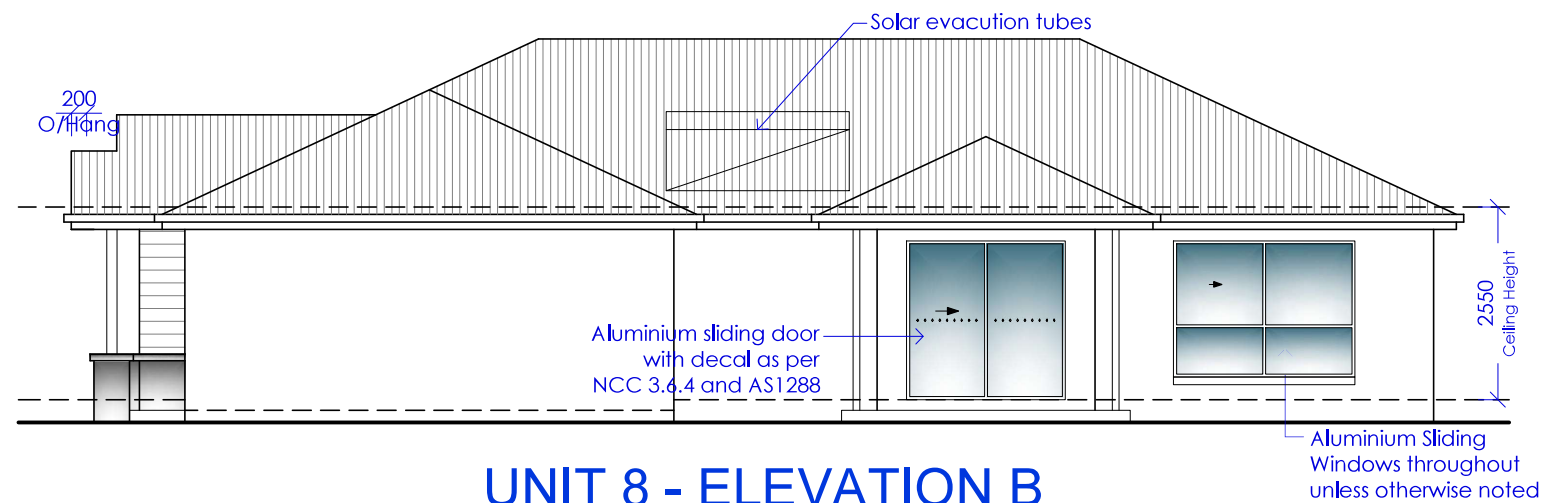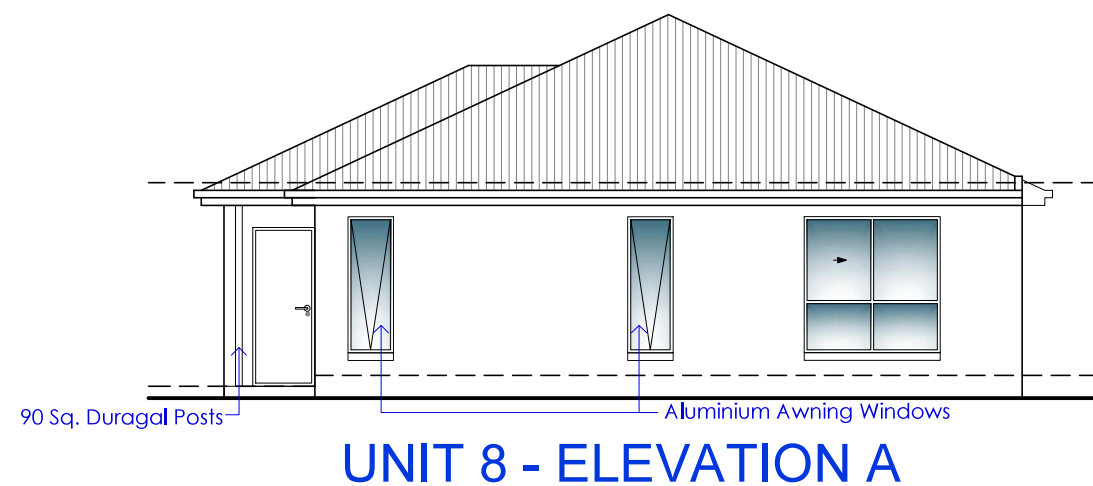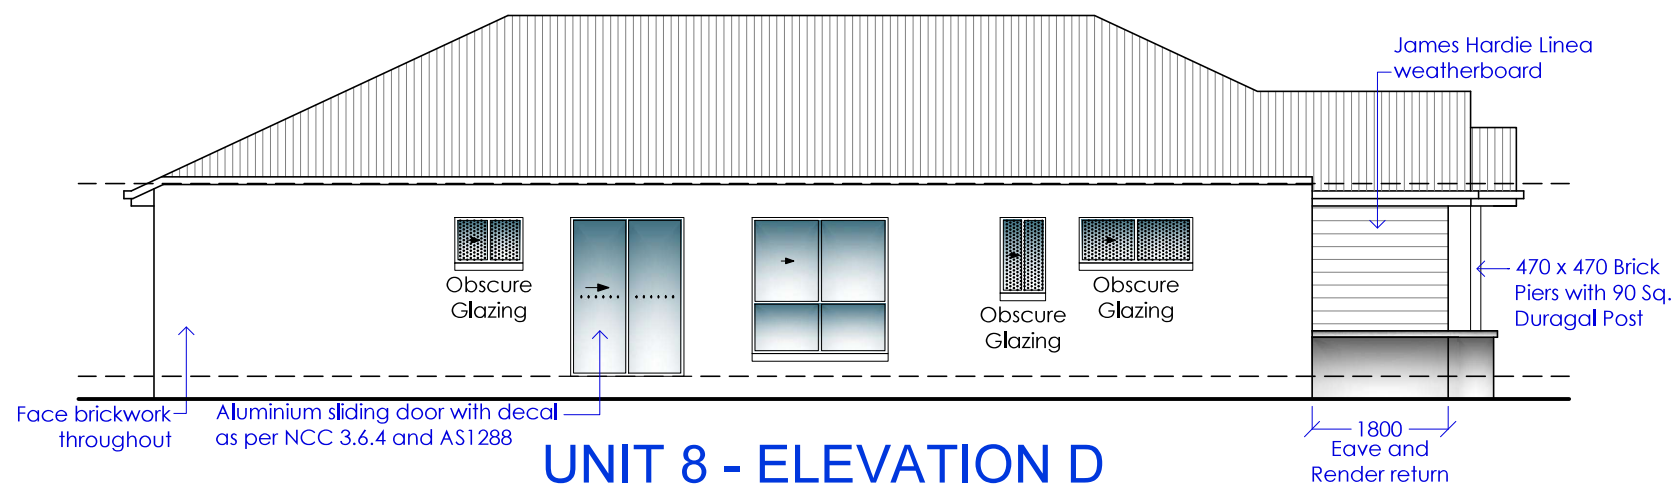

Elevations

Version 2 - 6/12/2023

Drawing Status

For Construction

CLIENT
Sessions Builders

PROJECT
Proposed Unit Development
Lot 5, No.104 Graham Street
Shepparton VIC 3630.

DATE
September 2023

DRAWN
B. Saunders

DESIGN
Client

CHECKED
B. Mactier

SCALE
1:100 @ A3 Sheet

1:100 1m 2m 3m 4m


REGISTRATION NUMBERS
VIC CDP-AD56576

DRAWING TITLE
Elevations - Unit 8

SHEET NUMBER
WD32 of 58

JOB NUMBER
24639

Bruce Mactier & Associates P/L trading as

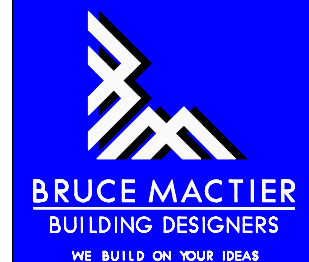


Level 2, 4 Welsford St, Shepparton
11-13 Sydney St, Kilmore

(03) 58 221 255
admin@brucemactier.com
www.brucemactier.com.au


Elevations

Version 2 - 6/12/2023
Drawing Status


For Construction

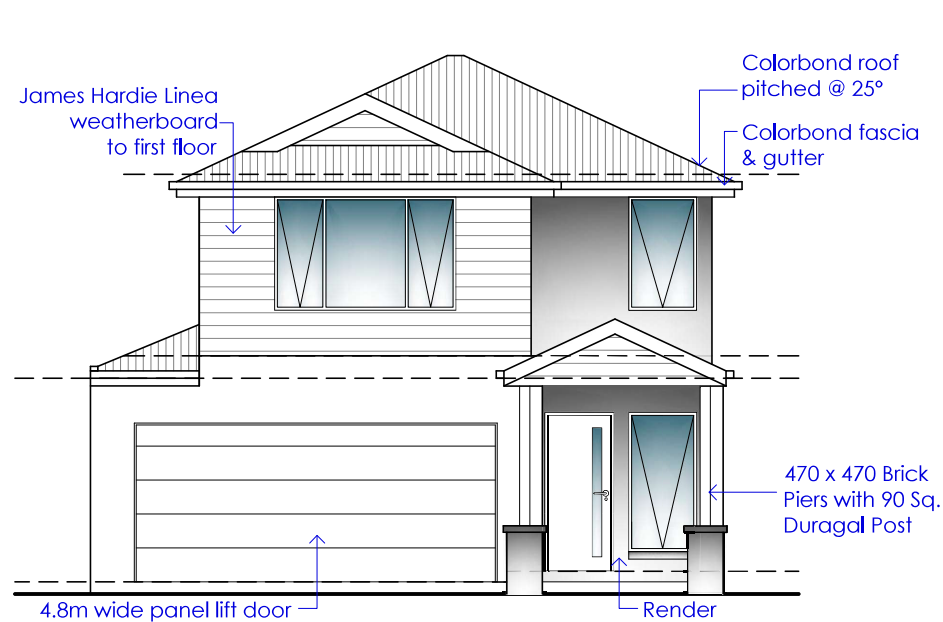


UNIT 9 - ELEVATION C

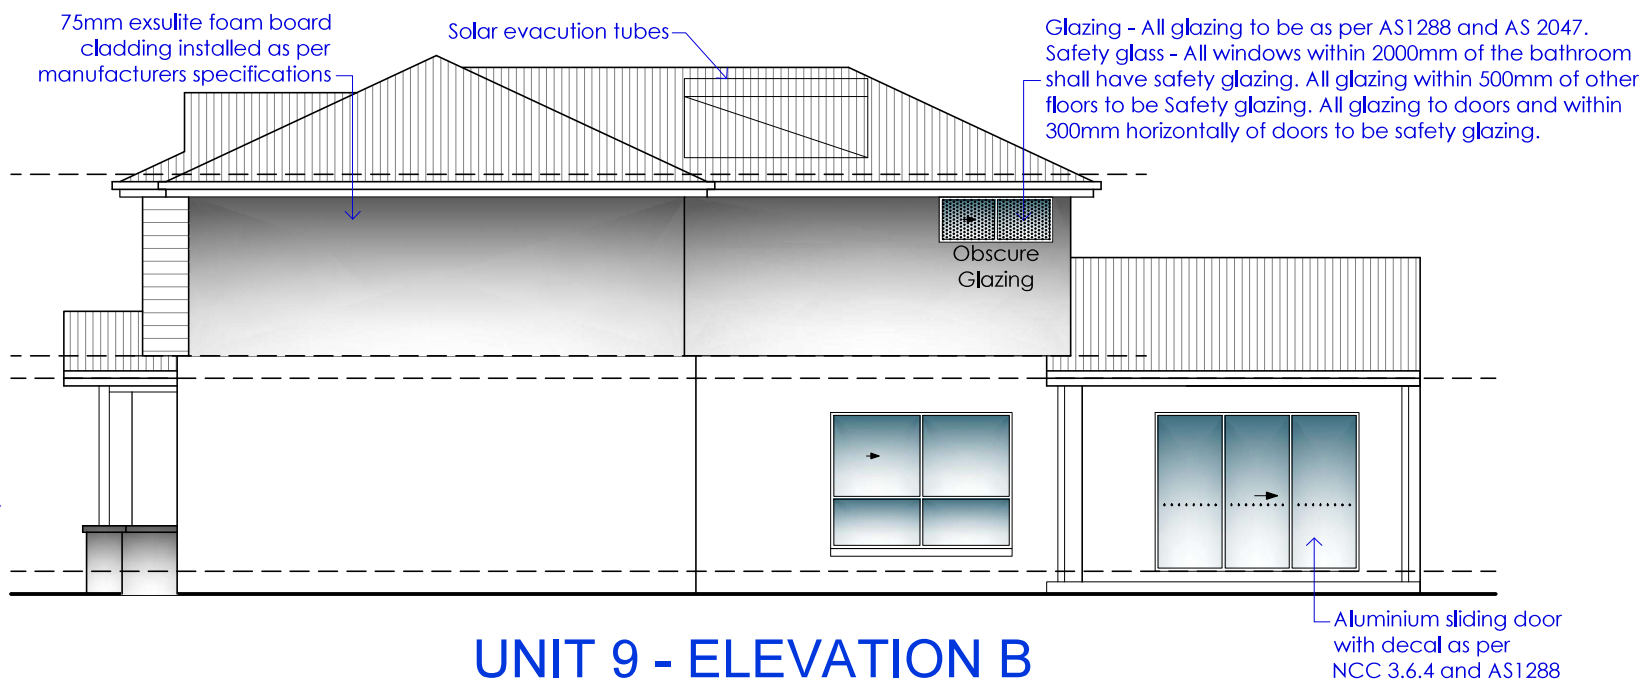


UNIT 9 - ELEVATION B

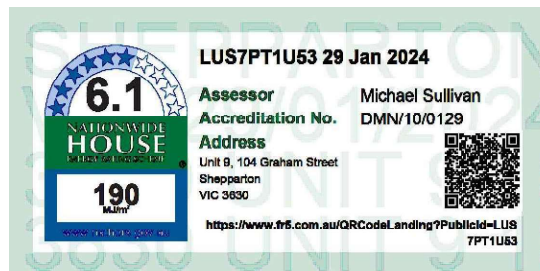

Note: The openable portion of windows on the First Floor of house to be fitted with a device restricting the opening - to allow a max opening of 125 mm , in order comply with NCC Part 3.9.2.6

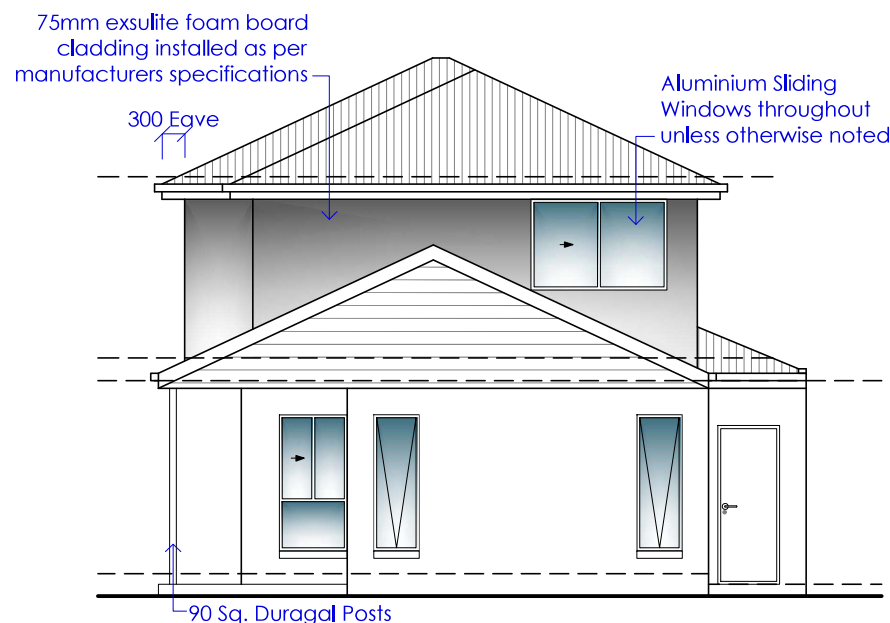

UNIT 9 - ELEVATION A

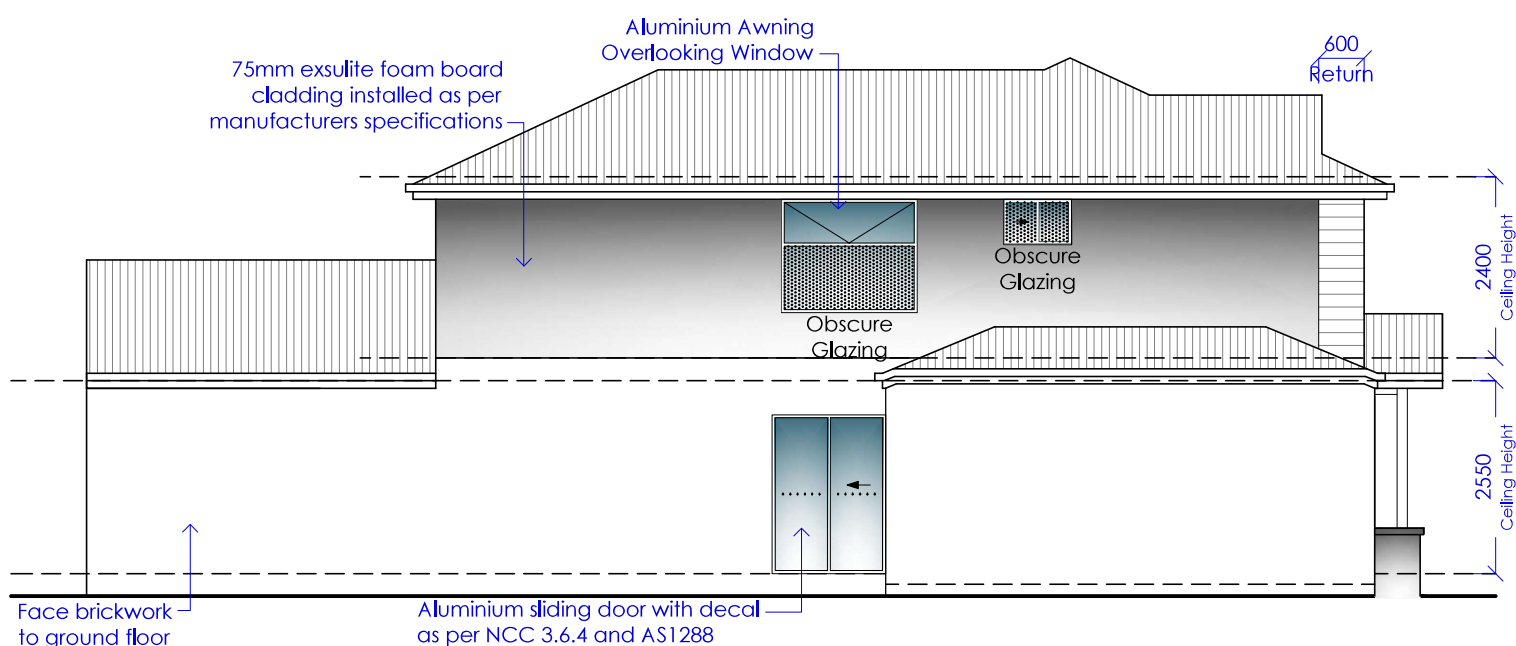

UNIT 9 - ELEVATION D

CLIENT
Sessions Builders

PROJECT
Proposed Unit Development
Lot 5, No.104 Graham Street
Shepparton VIC 3630.

DATE
September 2023

DRAWN
B. Saunders

DESIGN
Client

CHECKED
B. Mactier

SCALE
1:100 @ A3 Sheet

1:100 1m 2m 3m 4m


REGISTRATION NUMBERS
VIC CDP-AD56576

DRAWING TITLE
Elevations - Unit 9

SHEET NUMBER
WD37 of 58

JOB NUMBER
24639

Bruce Mactier & Associates P/L trading as

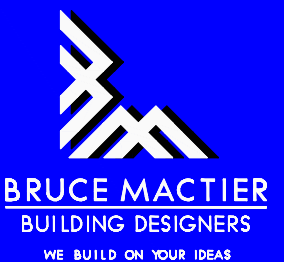


Level 2, 4 Welsford St, Shepparton
11-13 Sydney St, Kilmore

(03) 58 221 255
admin@brucemactier.com
www.brucemactier.com.au


Elevations

Version 2 - 6/12/2023
Drawing Status


For Construction

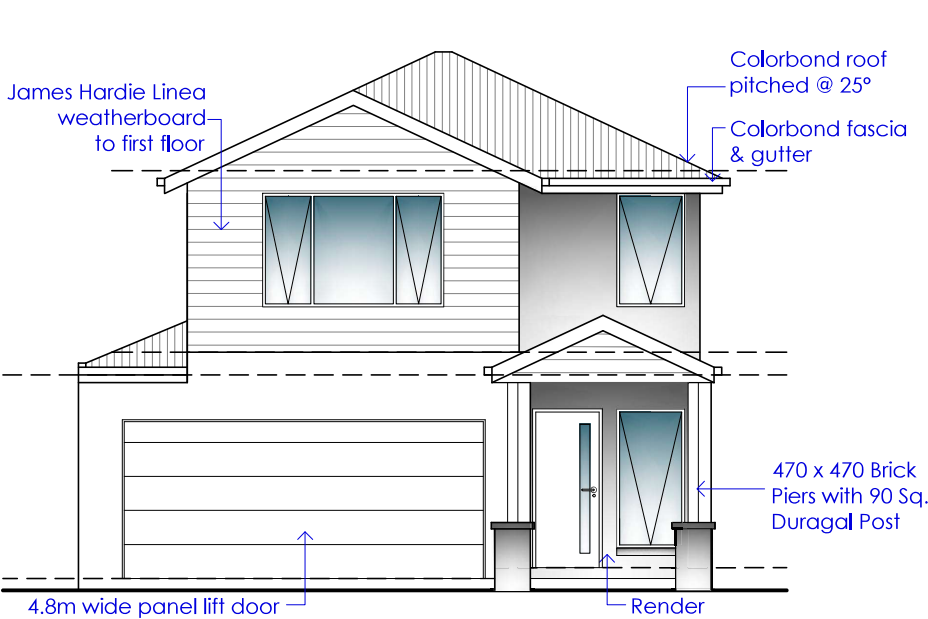


UNIT 10 - ELEVATION C

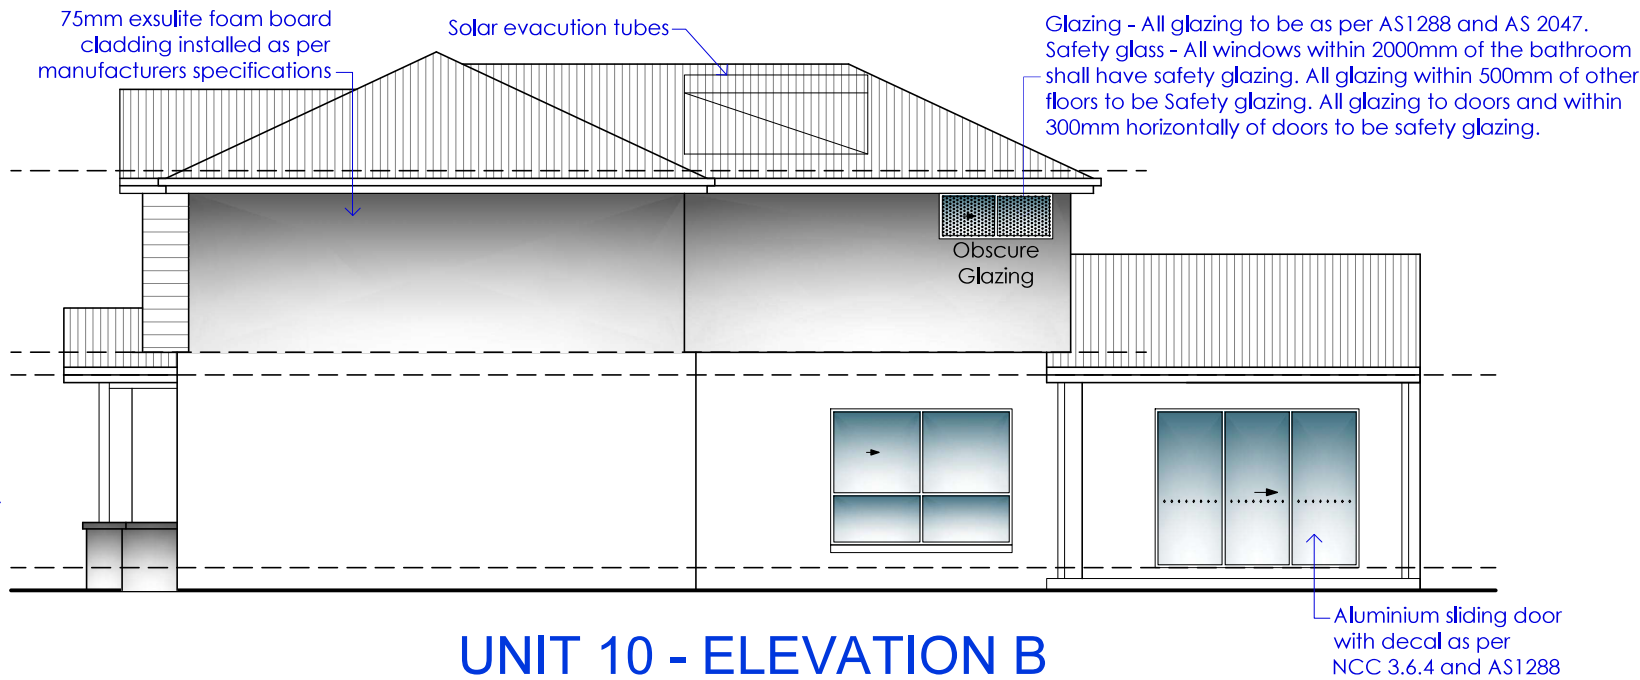


UNIT 10 - ELEVATION B

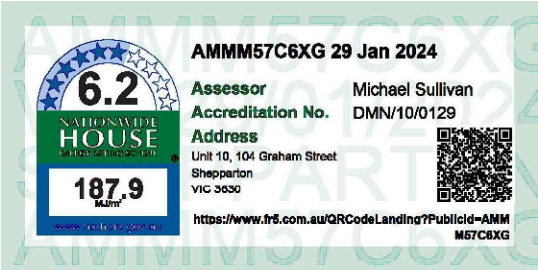

Note: The openable portion of windows on the First Floor of house to be fitted with a device restricting the opening - to allow a max opening of 125 mm , in order comply with NCC Part 3.9.2.6

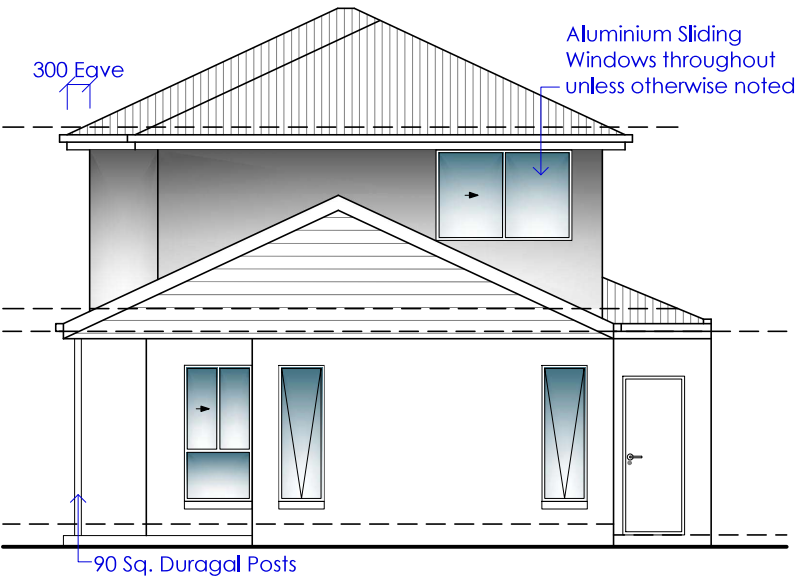

UNIT 10 - ELEVATION A

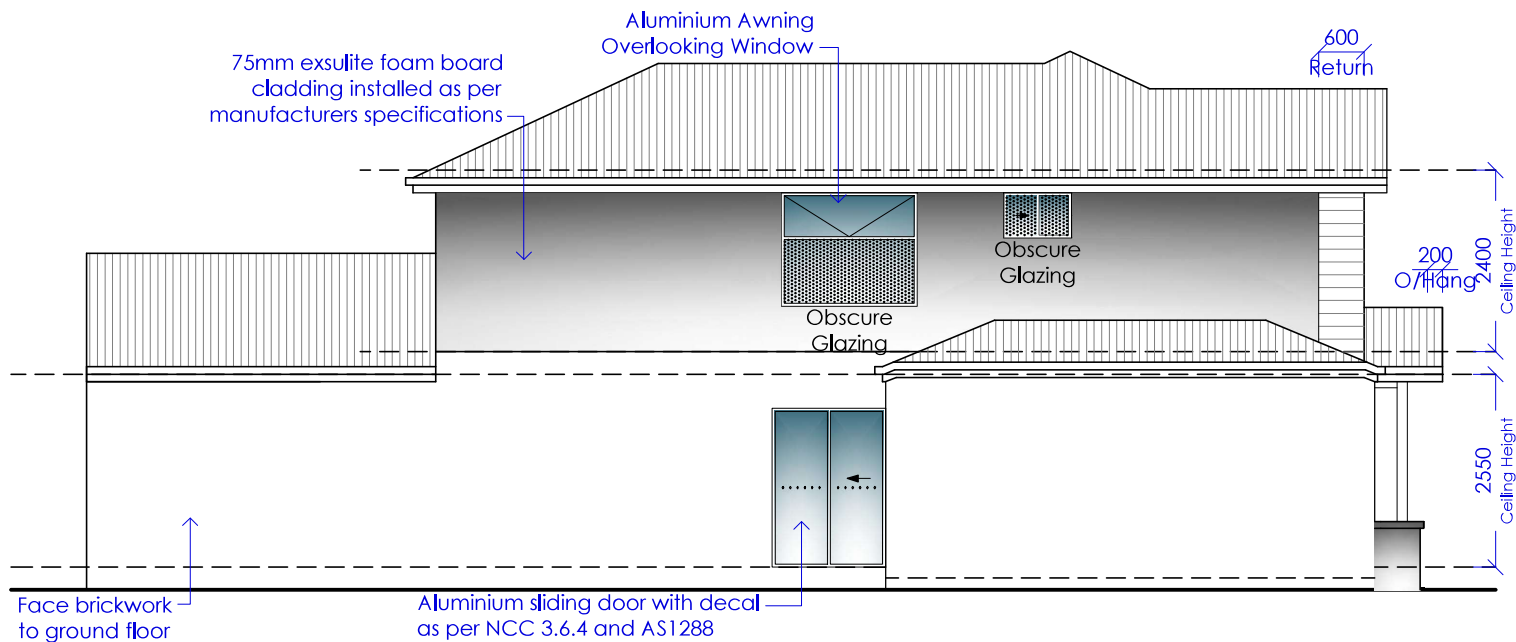

UNIT 10 - ELEVATION D

CLIENT Sessions Builders

PROJECT Proposed Unit Development Lot 5, No.104 Graham Street Shepparton VIC 3630.

DATE September 2023

DRAWN B. Saunders

DESIGN Client

CHECKED B. Mactier

SCALE 1:100 @ A3 Sheet

1:100 1m 2m 3m 4m

REGISTRATION NUMBERS VIC CDP-AD56576

DRAWING TITLE Elevations - Unit 10

SHEET NUMBER WD39 of 58

JOB NUMBER 24639

Bruce Mactier & Associates P/L trading as



BRUCE MACTIER
BUILDING DESIGNERS
WE BUILD ON YOUR IDEAS


Level 2, 4 Welbford St, Shepparton
11-13 Sydney St, Kilmore

(03) 58 221 255
admin@brucemactier.com
www.brucemactier.com.au


Elevations

Version 2 - 6/12/2023
Drawing Status


For Construction

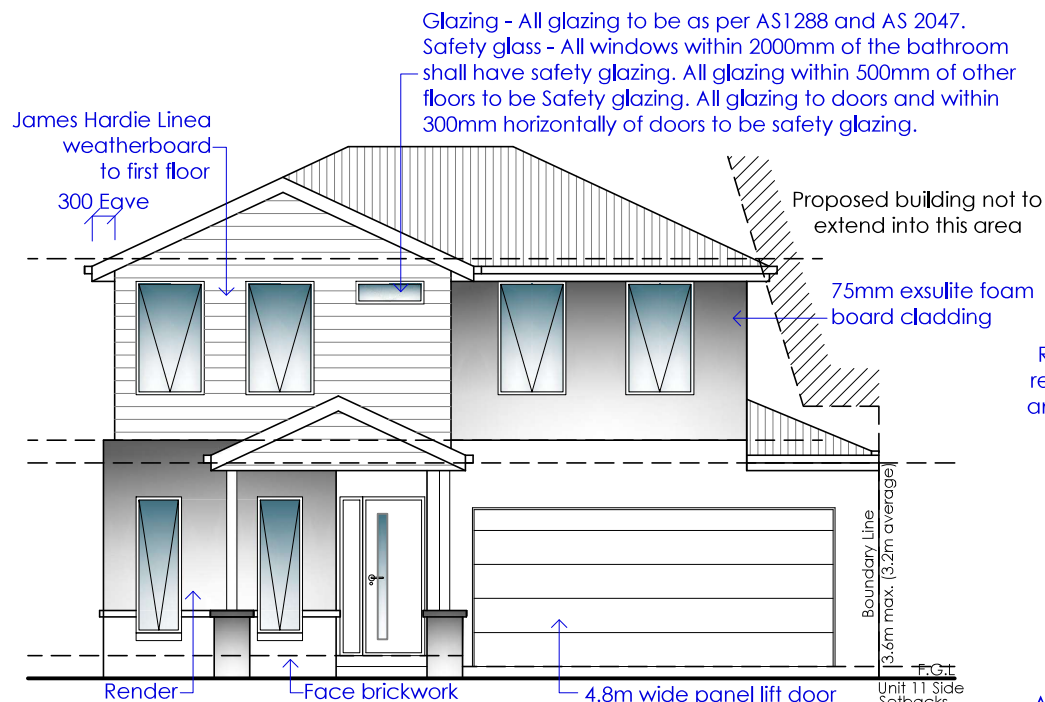


UNIT 11 - ELEVATION B

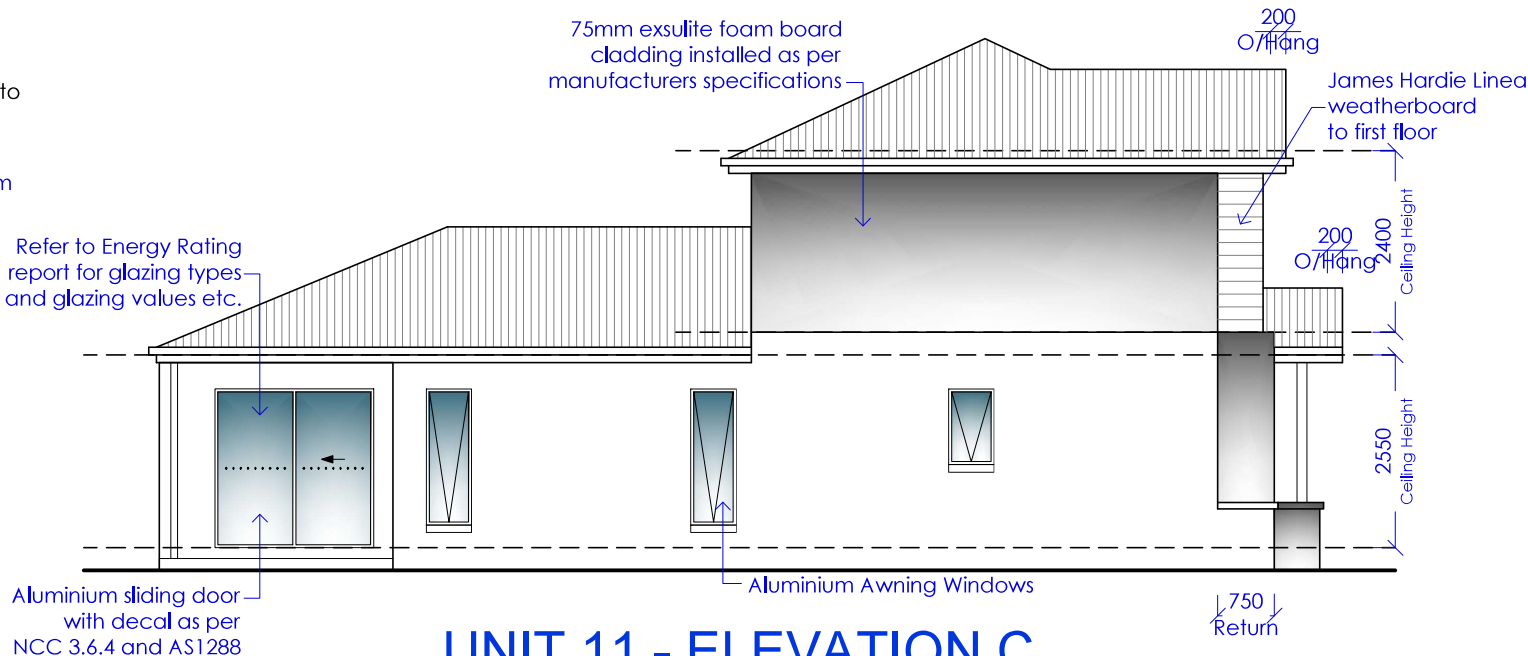


UNIT 11 - ELEVATION C

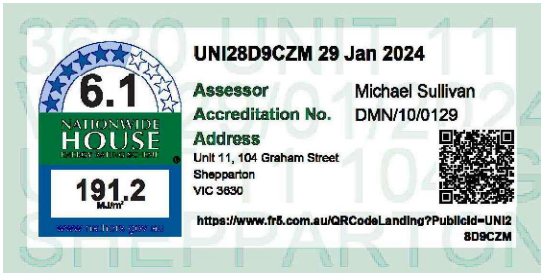

Note: The openable portion of windows on the First Floor of house to be fitted with a device restricting the opening - to allow a max opening of 125 mm , in order comply with NCC Part 3.9.2.6

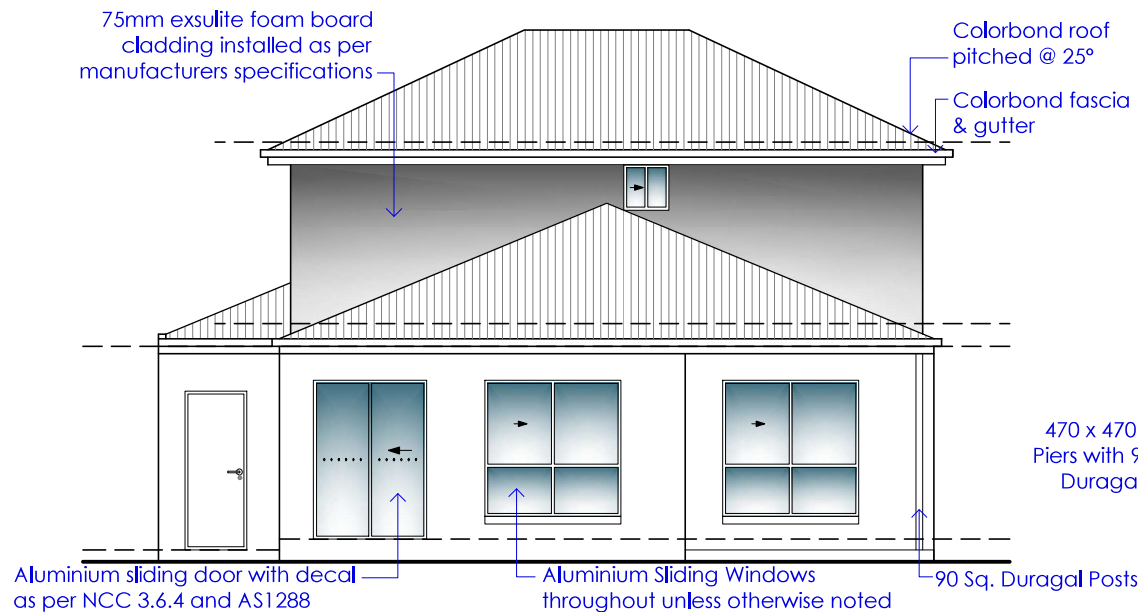

UNIT 11 - ELEVATION D

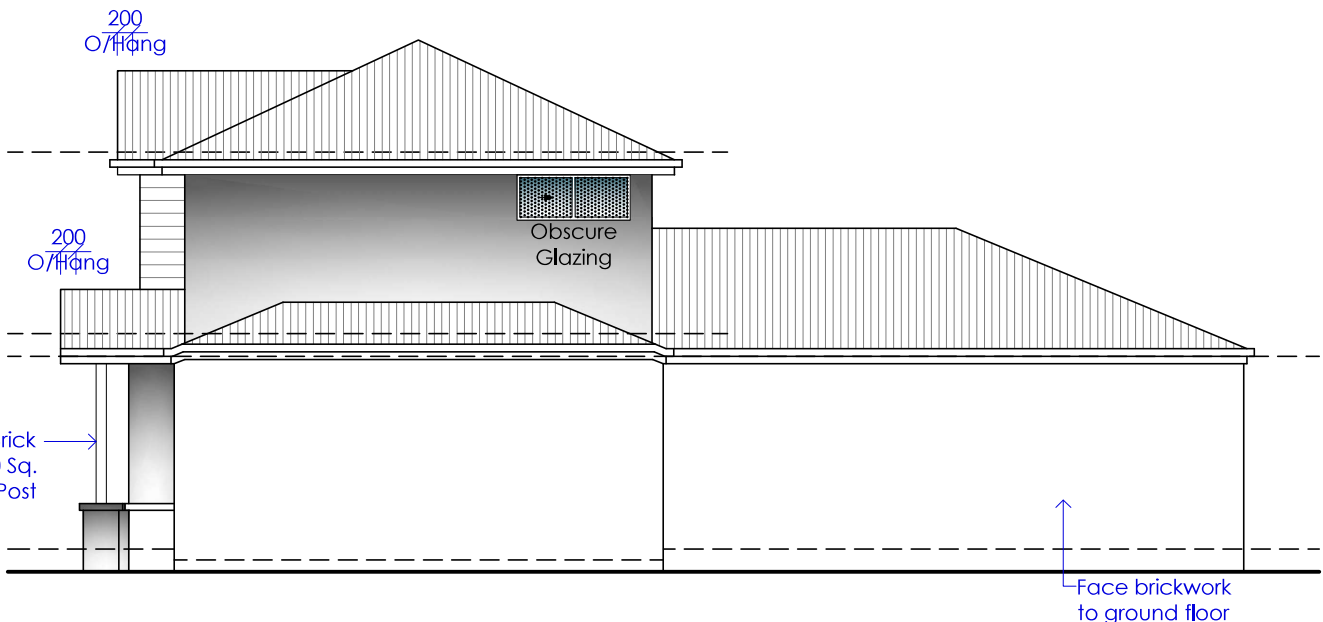

UNIT 11 - ELEVATION A

CLIENT
Sessions Builders

PROJECT
Proposed Unit Development
Lot 5, No.104 Graham Street
Shepparton VIC 3630.

DATE
September 2023

DRAWN
B. Saunders

DESIGN
Client

CHECKED
B. Mactier

SCALE
1:100 @ A3 Sheet

1:100 1m 2m 3m 4m

REGISTRATION NUMBERS
VIC CDP-AD56576

DRAWING TITLE
Elevations - Unit 11

SHEET NUMBER
WD44 of 58

JOB NUMBER
24639

Bruce Mactier & Associates P/L trading as



BRUCE MACTIER
BUILDING DESIGNERS
WE BUILD ON YOUR IDEAS


Level 2, 4 Welford St, Shepparton
11-13 Sydney St, Kilmore

(03) 58 221 255
admin@brucemactier.com
www.brucemactier.com.au


Elevations

Version 2 - 6/12/2023
Drawing Status

For Construction

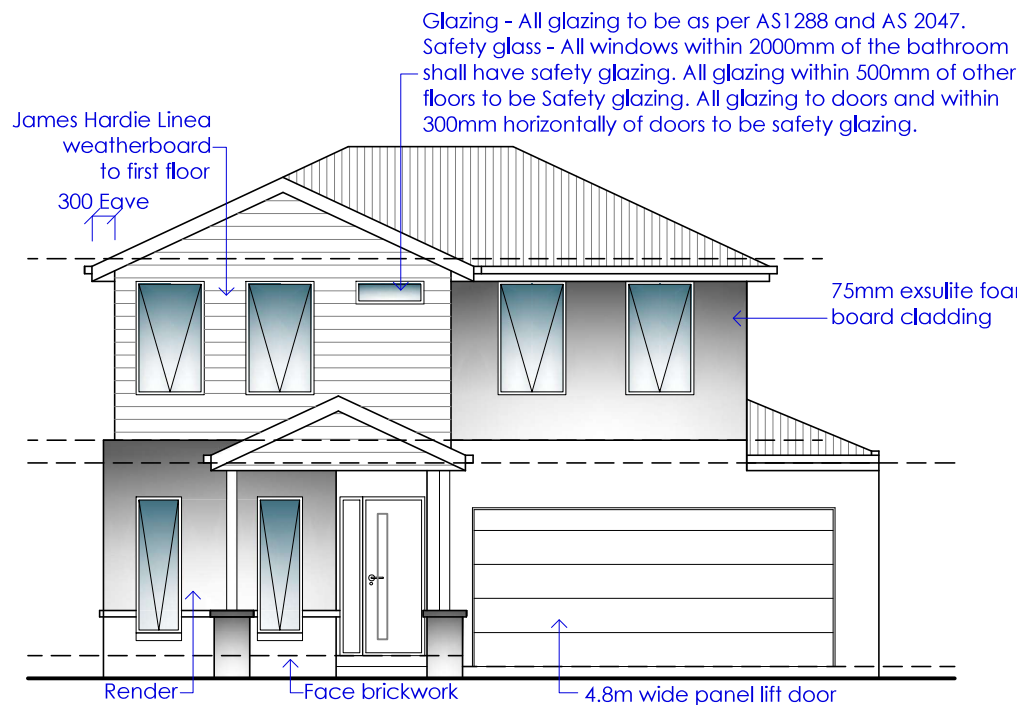


UNIT 12 - ELEVATION B

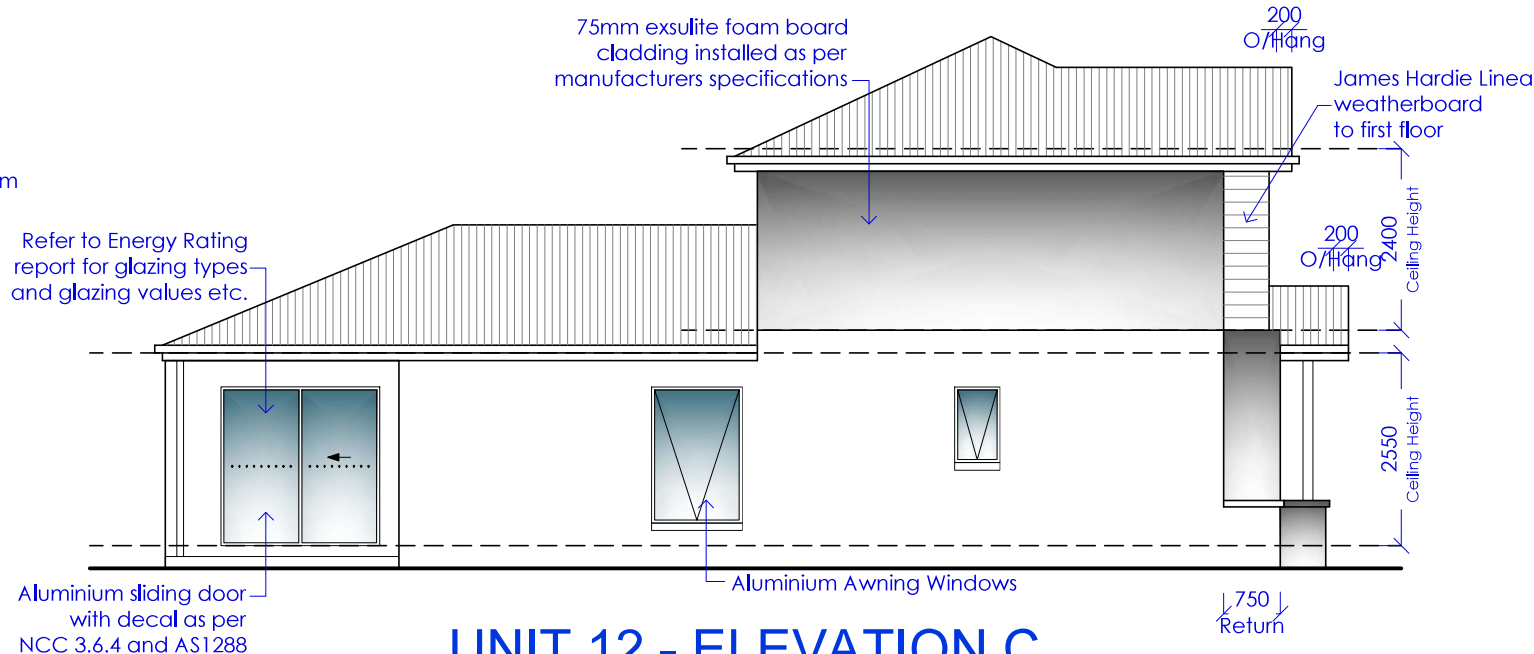


UNIT 12 - ELEVATION C

Note: The openable portion of windows on the First Floor of house to be fitted with a device restricting the opening - to allow a max opening of 125 mm , in order comply with NCC Part 3.9.2.6

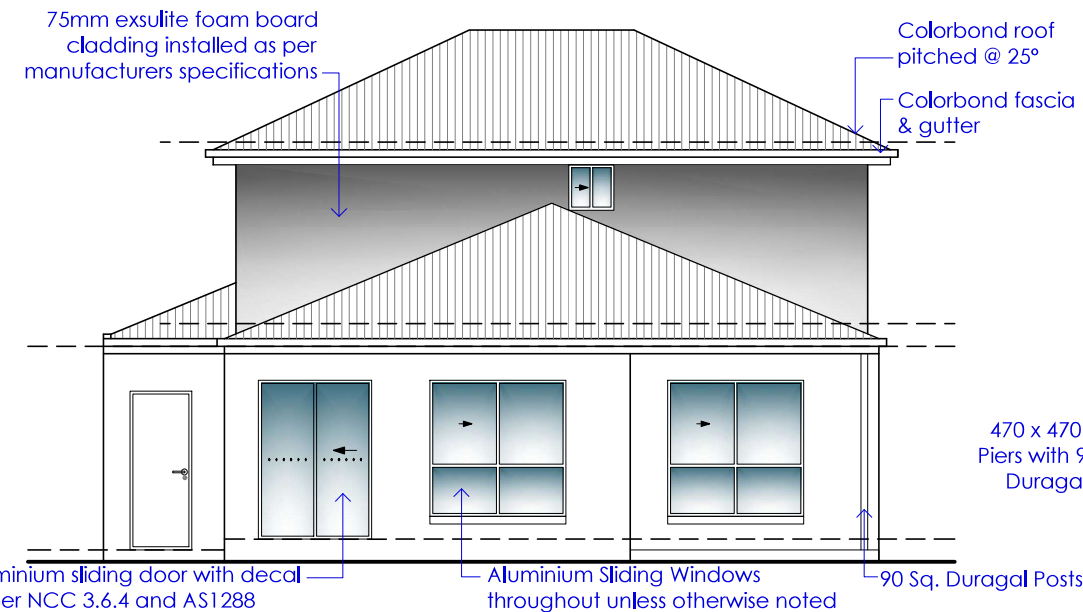

UNIT 12 - ELEVATION D

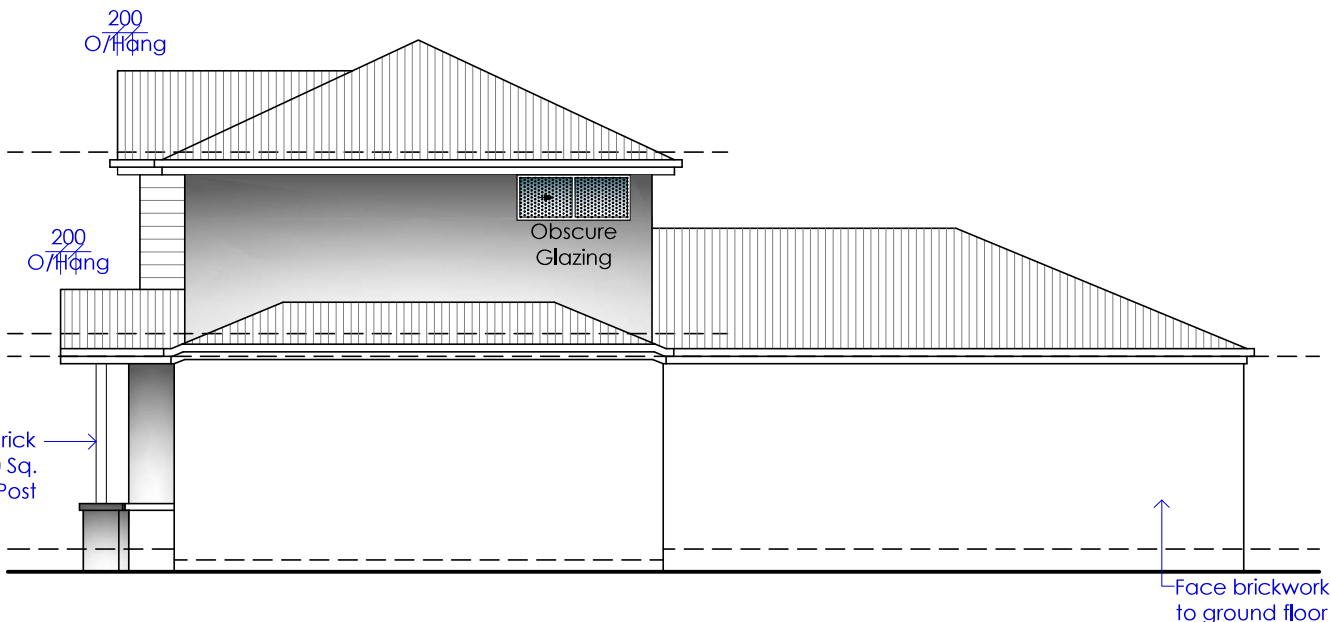

UNIT 12 - ELEVATION A

CLIENT
Sessions Builders

PROJECT
Proposed Unit Development
Lot 5, No.104 Graham Street
Shepparton VIC 3630.

DATE
September 2023

DRAWN
B. Saunders

DESIGN
Client

CHECKED
B. Mactier

SCALE
1:100 @ A3 Sheet

1:100 1m 2m 3m 4m

REGISTRATION NUMBERS
VIC CDP-AD56576

DRAWING TITLE
Elevations - Unit 12

SHEET NUMBER
WD46 of 58

JOB NUMBER
24639

Bruce Mactier & Associates P/L trading as



BRUCE MACTIER
BUILDING DESIGNERS
WE BUILD ON YOUR IDEAS

Level 2, 4 Welsford St, Shepparton
11-13 Sydney St, Kilmore

(03) 58 221 255
admin@brucemactier.com
www.brucemactier.com.au